DISCLAIMER

THIS MAP WAS PREPARED FOR LOCAL PROPERTY ASSESSMENT PURPOSES ONLY. THE PARCELS SHOWN HEREON MAY NOT COMPLY WITH STATE AND LOCAL SUBDIVISION ORDINANCES. NO LIABILITY IS ASSUMED FOR THE USE OF THE INFORMATION HEREON. R & T CODE SEC. 327, 408.3, ETC.

REVISED: 06/29/2016
REASON: TRAC CHANGE ONLY
CAD TECH: LLB

POR. OF N½ OF SW¼ OF SEC. 1, T.22S., R.27E., M.D.B. & M.

TAX CODE AREA 004-149

270-14

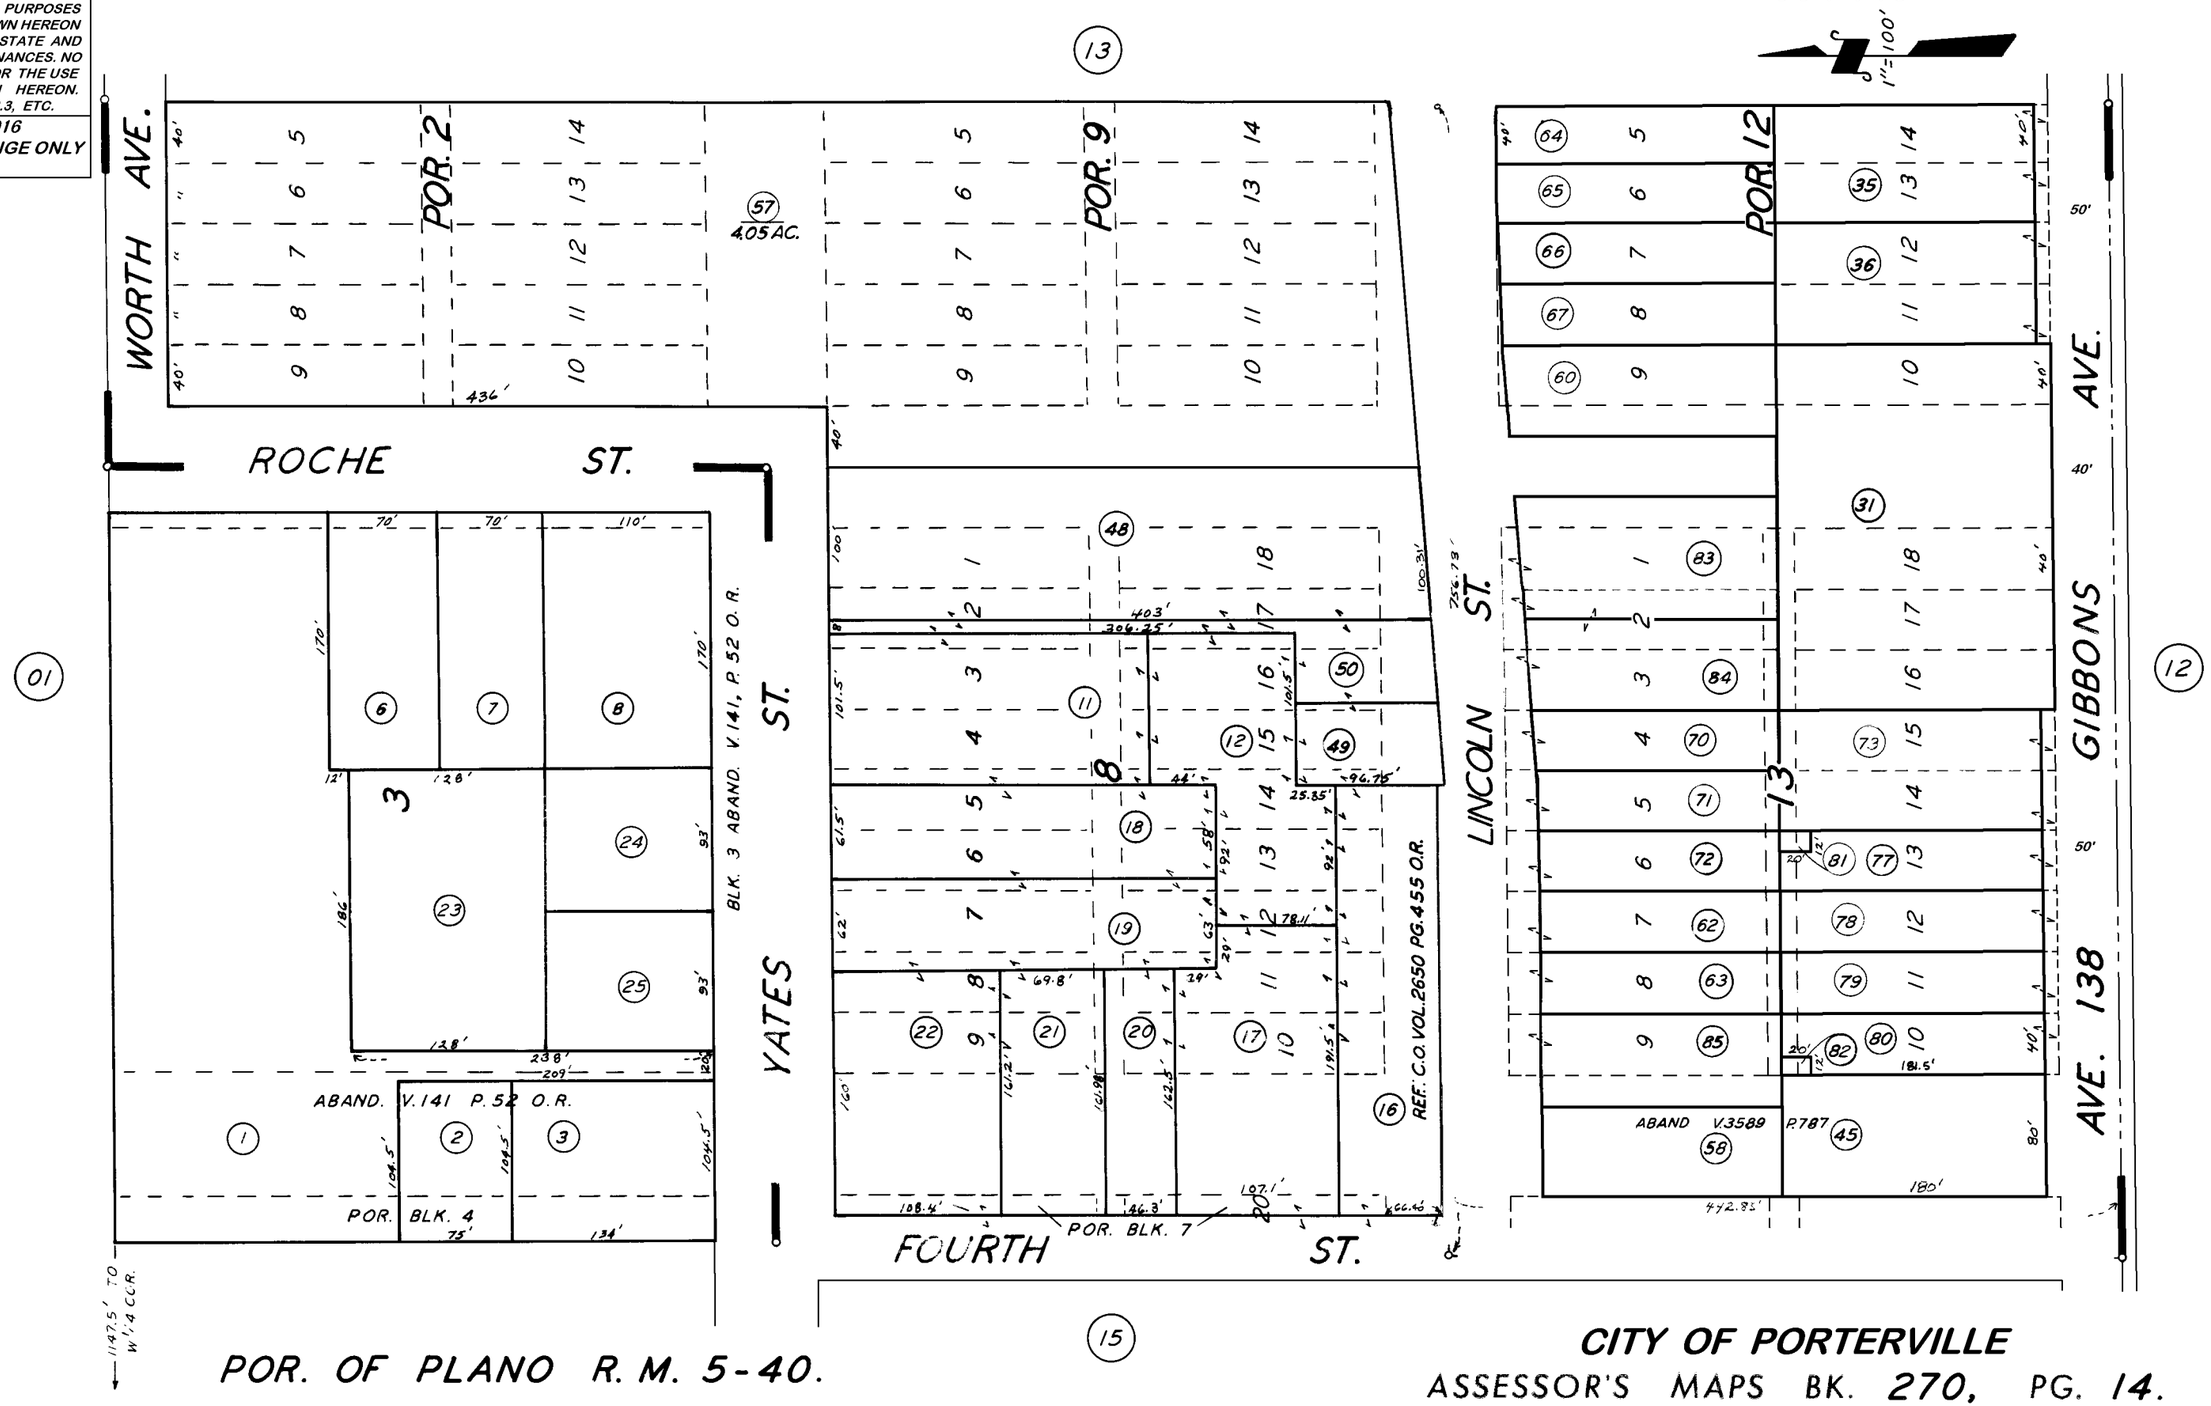

POR. OF PLANO R.M. 5-40.

CITY OF PORTERVILLE

ASSESSOR'S MAPS BK. 270, PG. 14.
COUNTY OF TULARE, CALIF.

NOTE — ASSESSOR'S BLOCK NUMBERS SHOWN IN ELLIPSES
ASSESSOR'S PARCEL NUMBERS SHOWN IN CIRCLES