DISCLAIMER

THIS MAP WAS PREPARED FOR LOCAL PROPERTY ASSESSMENT PURPOSES ONLY AND THE PARCELS SHOWN HEREON MAY NOT COMPLY WITH STATE AND LOCAL SUBDIVISION ORDINANCES, AND NO LIABILITY IS ASSUMED FOR THE USE OF THE INFORMATION SHOWN HEREON. R & T CODE SEC. 327, 408.3, ETC

N1/2 OF NE1/4 OF SW1/4 SEC.6, T.22S., R.28E., M.D.B.&M.

Tax Area Codes 271–05
126–001

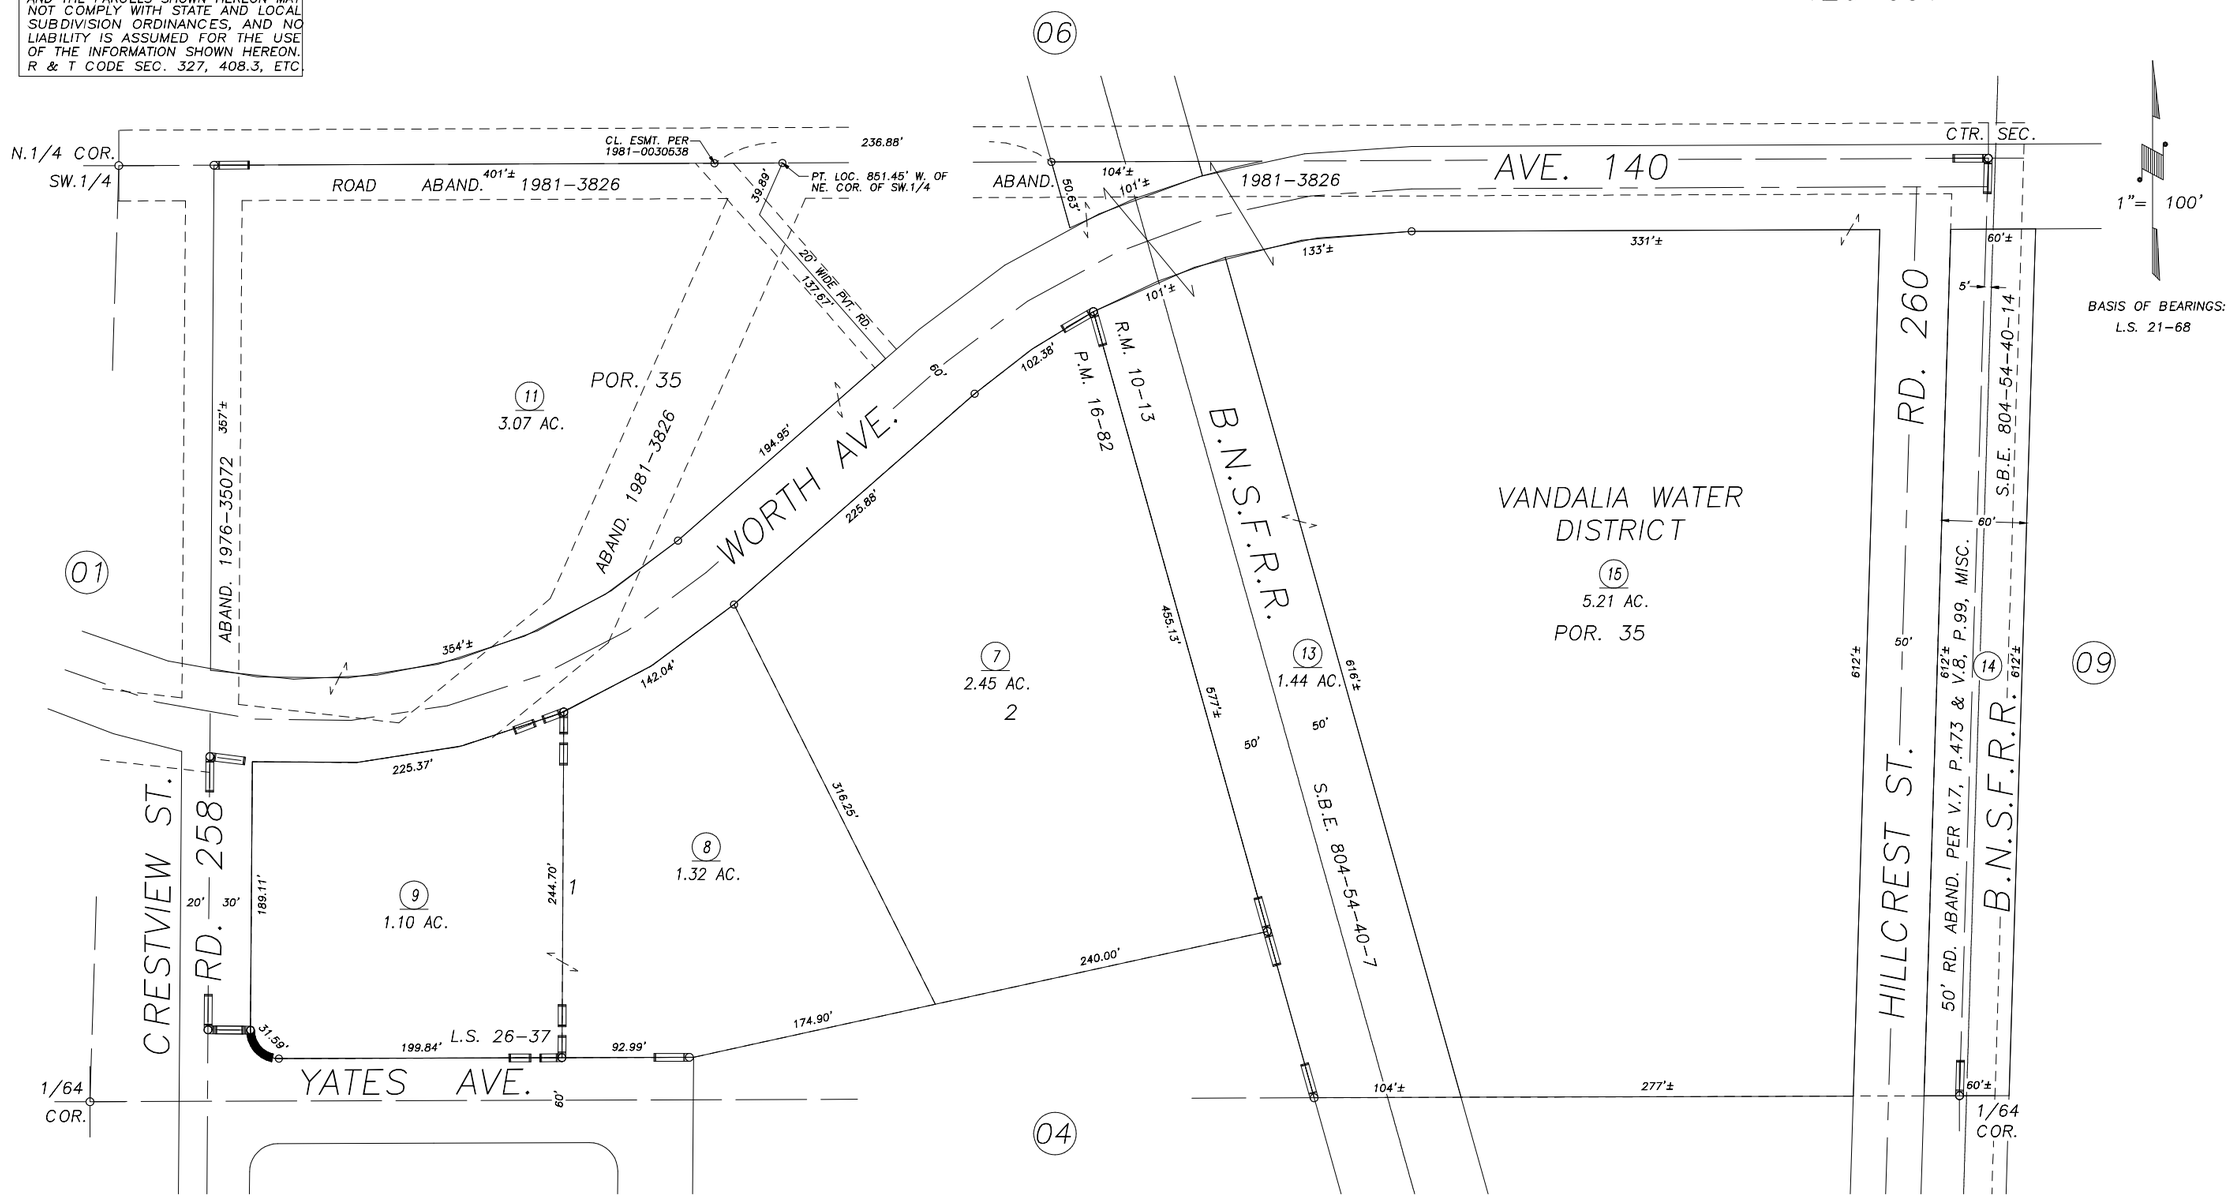

POR. MENTZ SUB. NO. 3, R.M. 10–13
POR. PARCEL MAP NO. 1581, P.M. 16–82
RECORD OF SURVEY, L.S. 26–37

VICINITY OF PORTERVILLE
ASSESSOR'S MAPS BK.271 , PG.05
COUNTY OF TULARE, CALIFORNIA, U.S.A.

NOTE: Assessor's Parcel Numbers Shown in Circles (1)
Assessor's Block Numbers Shown in Ellipses (123)

REVISION	DATE	TECH
1987–0072377	03/10/2016	LLB