DISCLAIMER

THIS MAP WAS PREPARED FOR LOCAL PROPERTY ASSESSMENT PURPOSES ONLY AND THE PARCELS SHOWN HEREON MAY NOT COMPLY WITH STATE AND LOCAL SUBDIVISION ORDINANCES, AND NO LIABILITY IS ASSUMED FOR THE USE OF THE INFORMATION SHOWN HEREON. R & T CODE SEC. 327, 408.3, ETC.

S.1/2 OF NE.1/4 SEC.7, T.22S., R.28E., M.D.B.&M.

Tax Area Codes 271–11
126–006

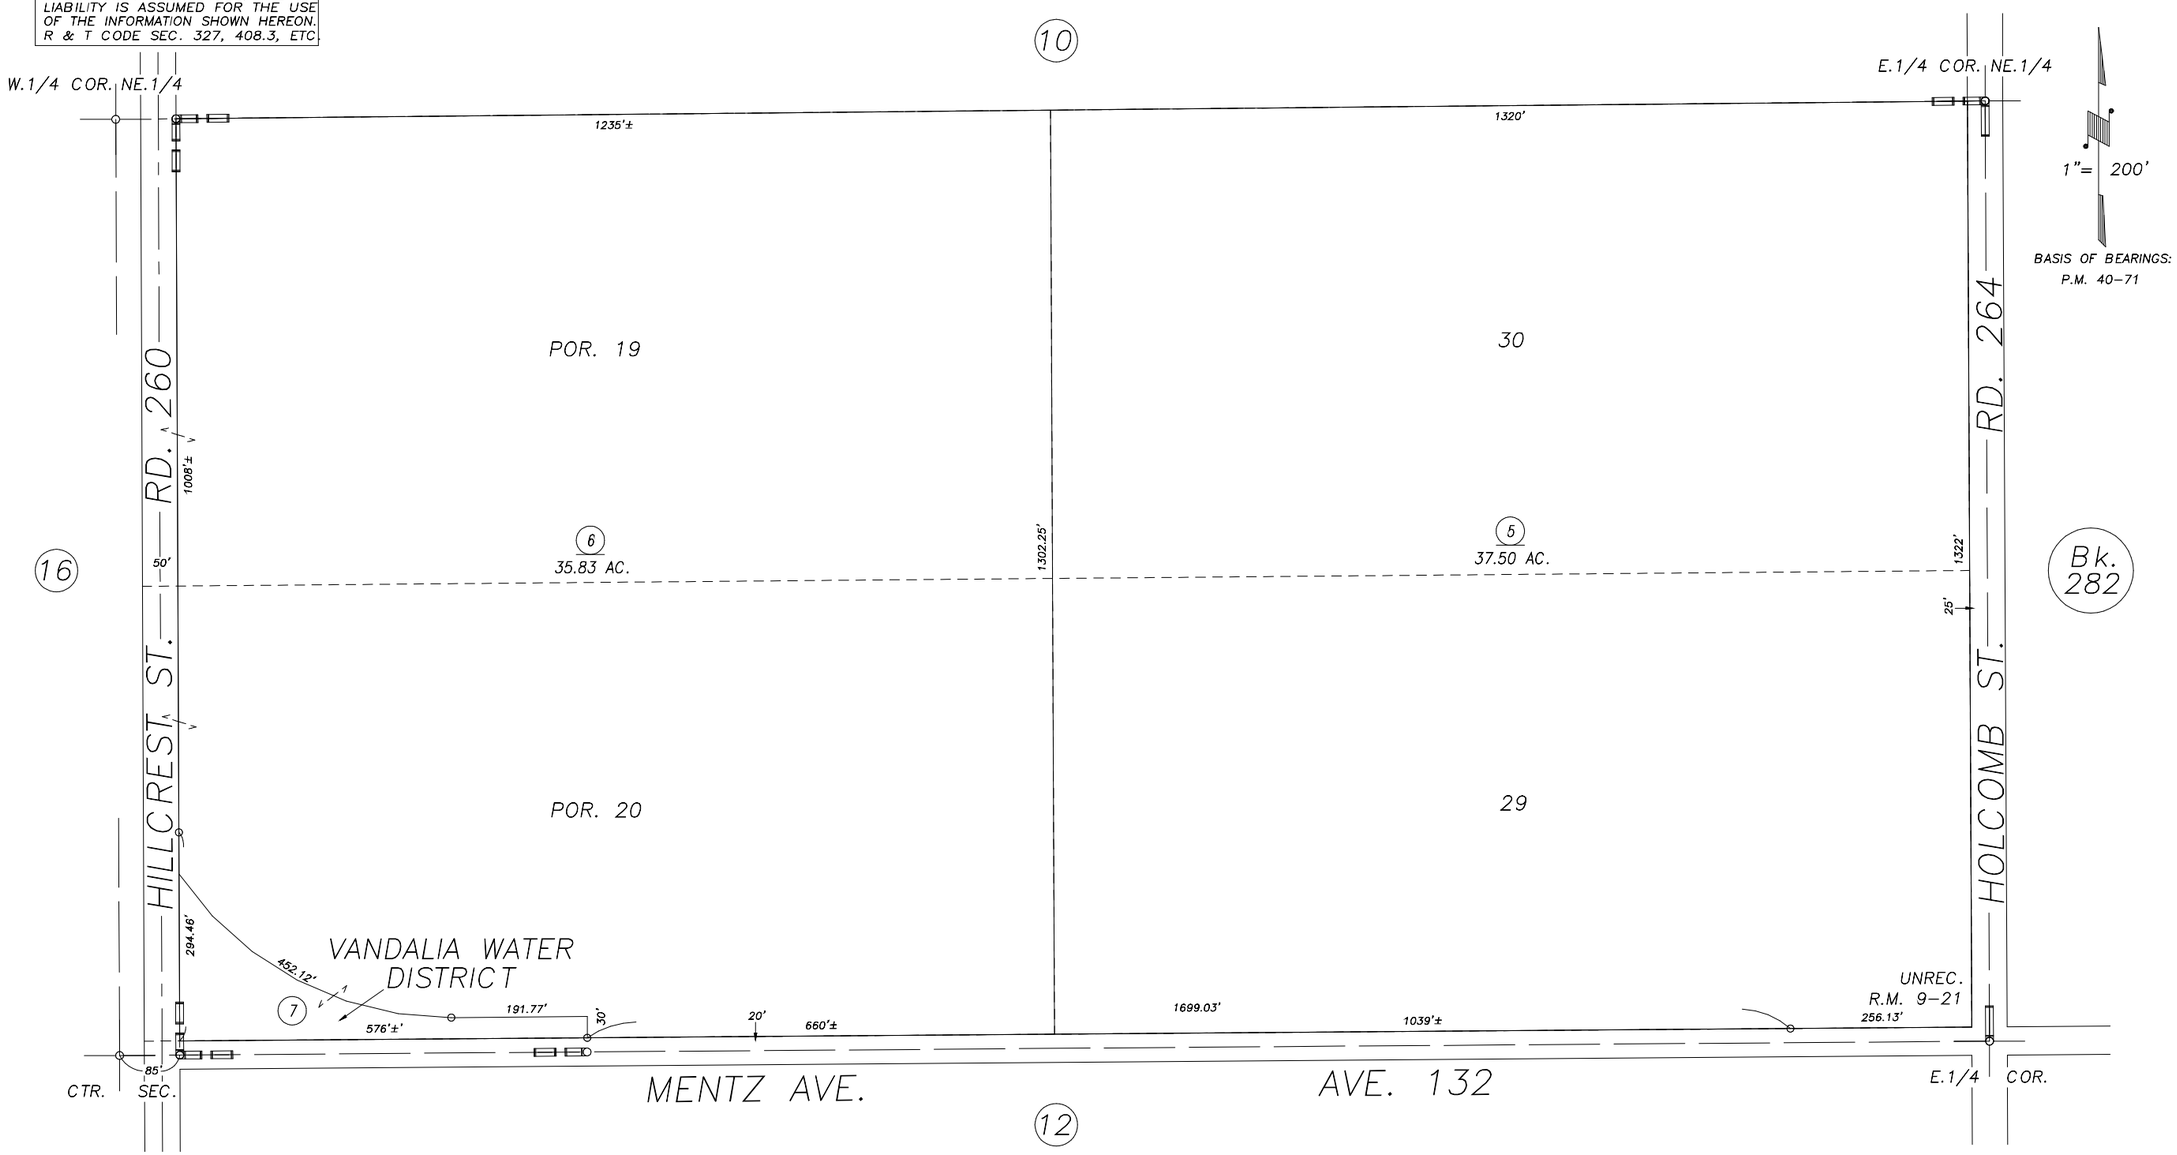

POR. MENTZ SECOND SUB., R.M. 9–21,
POR. BENNETT SURVEY, UNREC.

VICINITY OF PORTERVILLE
ASSESSOR'S MAPS BK.271 , PG.11
COUNTY OF TULARE, CALIFORNIA, U.S.A.

NOTE: Assessor's Parcel Numbers Shown in Circles (1)
Assessor's Block Numbers Shown in Elipses (123)

REVISION	DATE	TECH
2015–0076995	03/02/2016	NFL