N1/2 OF NW1/4 SEC.20, T.22S., R.25E., M.D.B.&M.

Tax Area Codes 295–03
124–016
124–001
124–011

DISCLAIMER
THIS MAP WAS PREPARED FOR LOCAL PROPERTY ASSESSMENT PURPOSES ONLY AND THE PARCELS SHOWN HEREON MAY NOT COMPLY WITH STATE AND LOCAL SUBDIVISION ORDINANCES, AND NO LIABILITY IS ASSUMED FOR THE USE OF THE INFORMATION SHOWN HEREON. R & T CODE SEC. 327, 408.3, ETC.

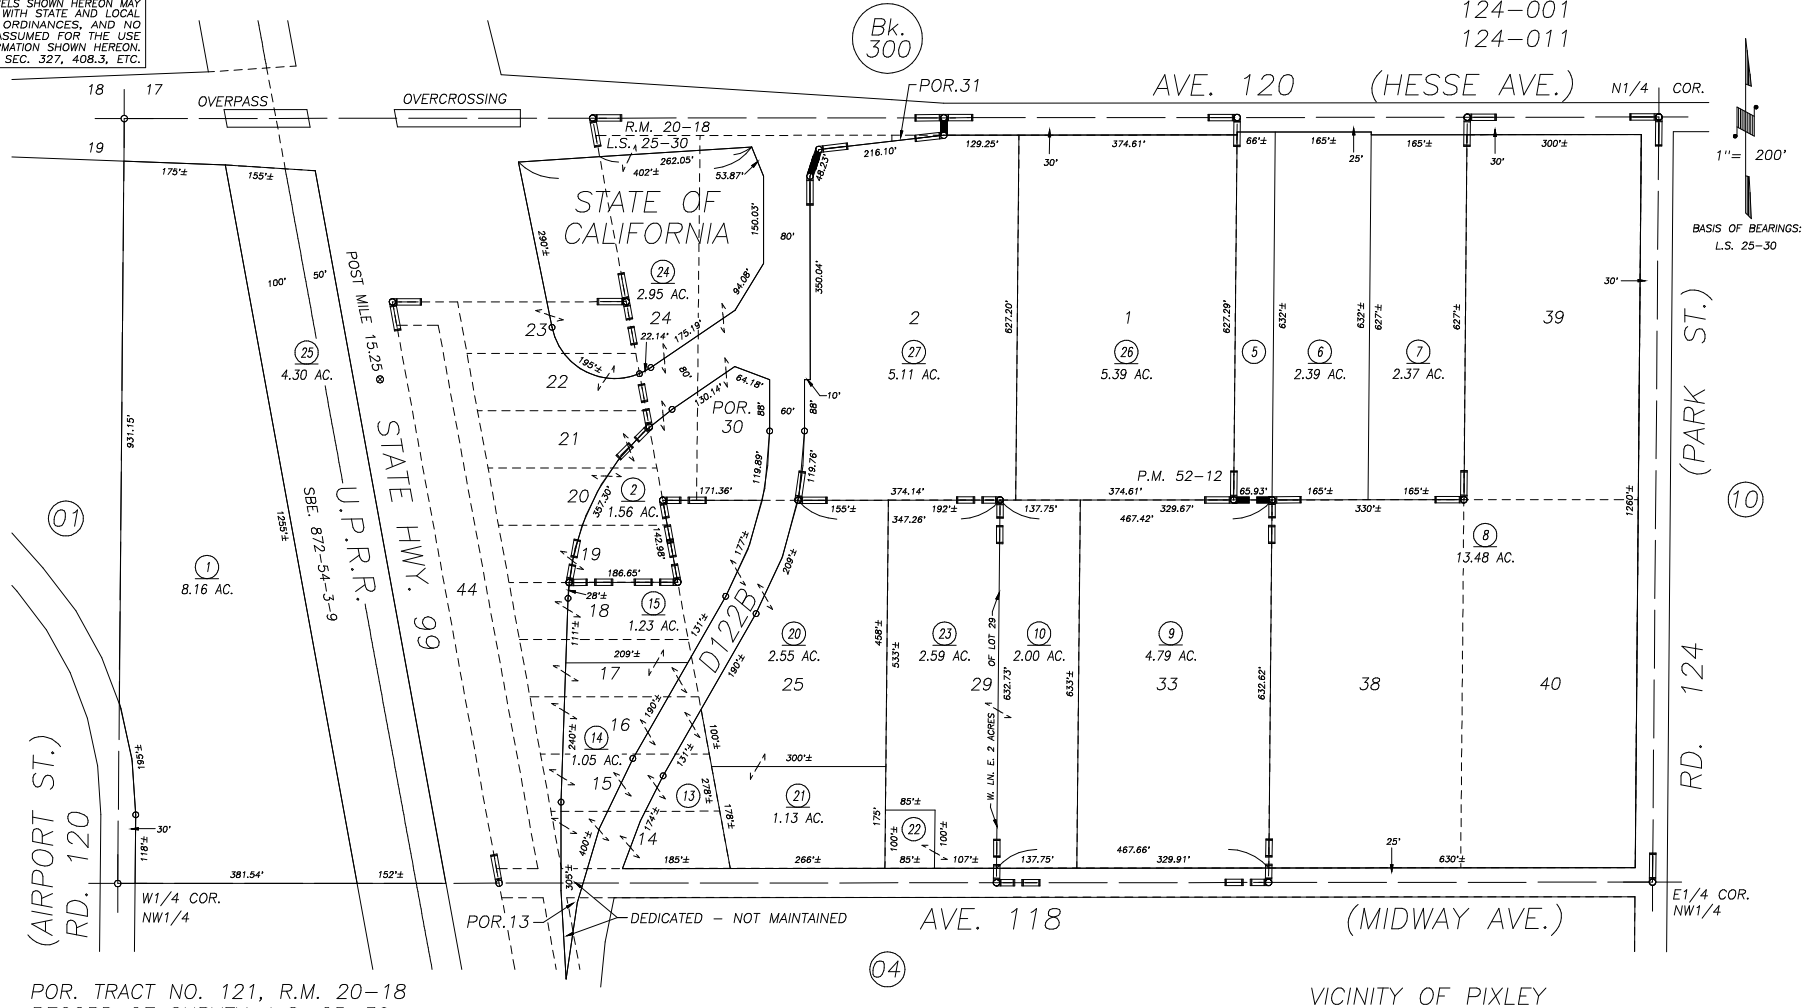

POR. TRACT NO. 121, R.M. 20–18
RECORD OF SURVEY, L.S. 25–30
PARCEL MAP NO. 5105, P.M. 52–12

VICINITY OF PIXLEY
ASSESSOR'S MAPS BK. 295 , PG. 03
COUNTY OF TULARE, CALIFORNIA, U.S.A.

NOTE: Assessor's Parcel Numbers Shown in Circles (1)
Assessor's Block Numbers Shown in Ellipses (123)

REVISION	DATE	TECH
2014–0034684	10/09/2014	LLB