S1/2 OF NE1/4 SEC.29, T.22S., R.25E., M.D.B.&M.

Tax Area Codes 295–19
124–001
124–011

DISCLAIMER

THIS MAP WAS PREPARED FOR LOCAL PROPERTY ASSESSMENT PURPOSES ONLY AND THE PARCELS SHOWN HEREON MAY NOT COMPLY WITH STATE AND LOCAL SUBDIVISION ORDINANCES, AND NO LIABILITY IS ASSUMED FOR THE USE OF THE INFORMATION SHOWN HEREON. R & T CODE SEC. 327, 408.3, ETC.

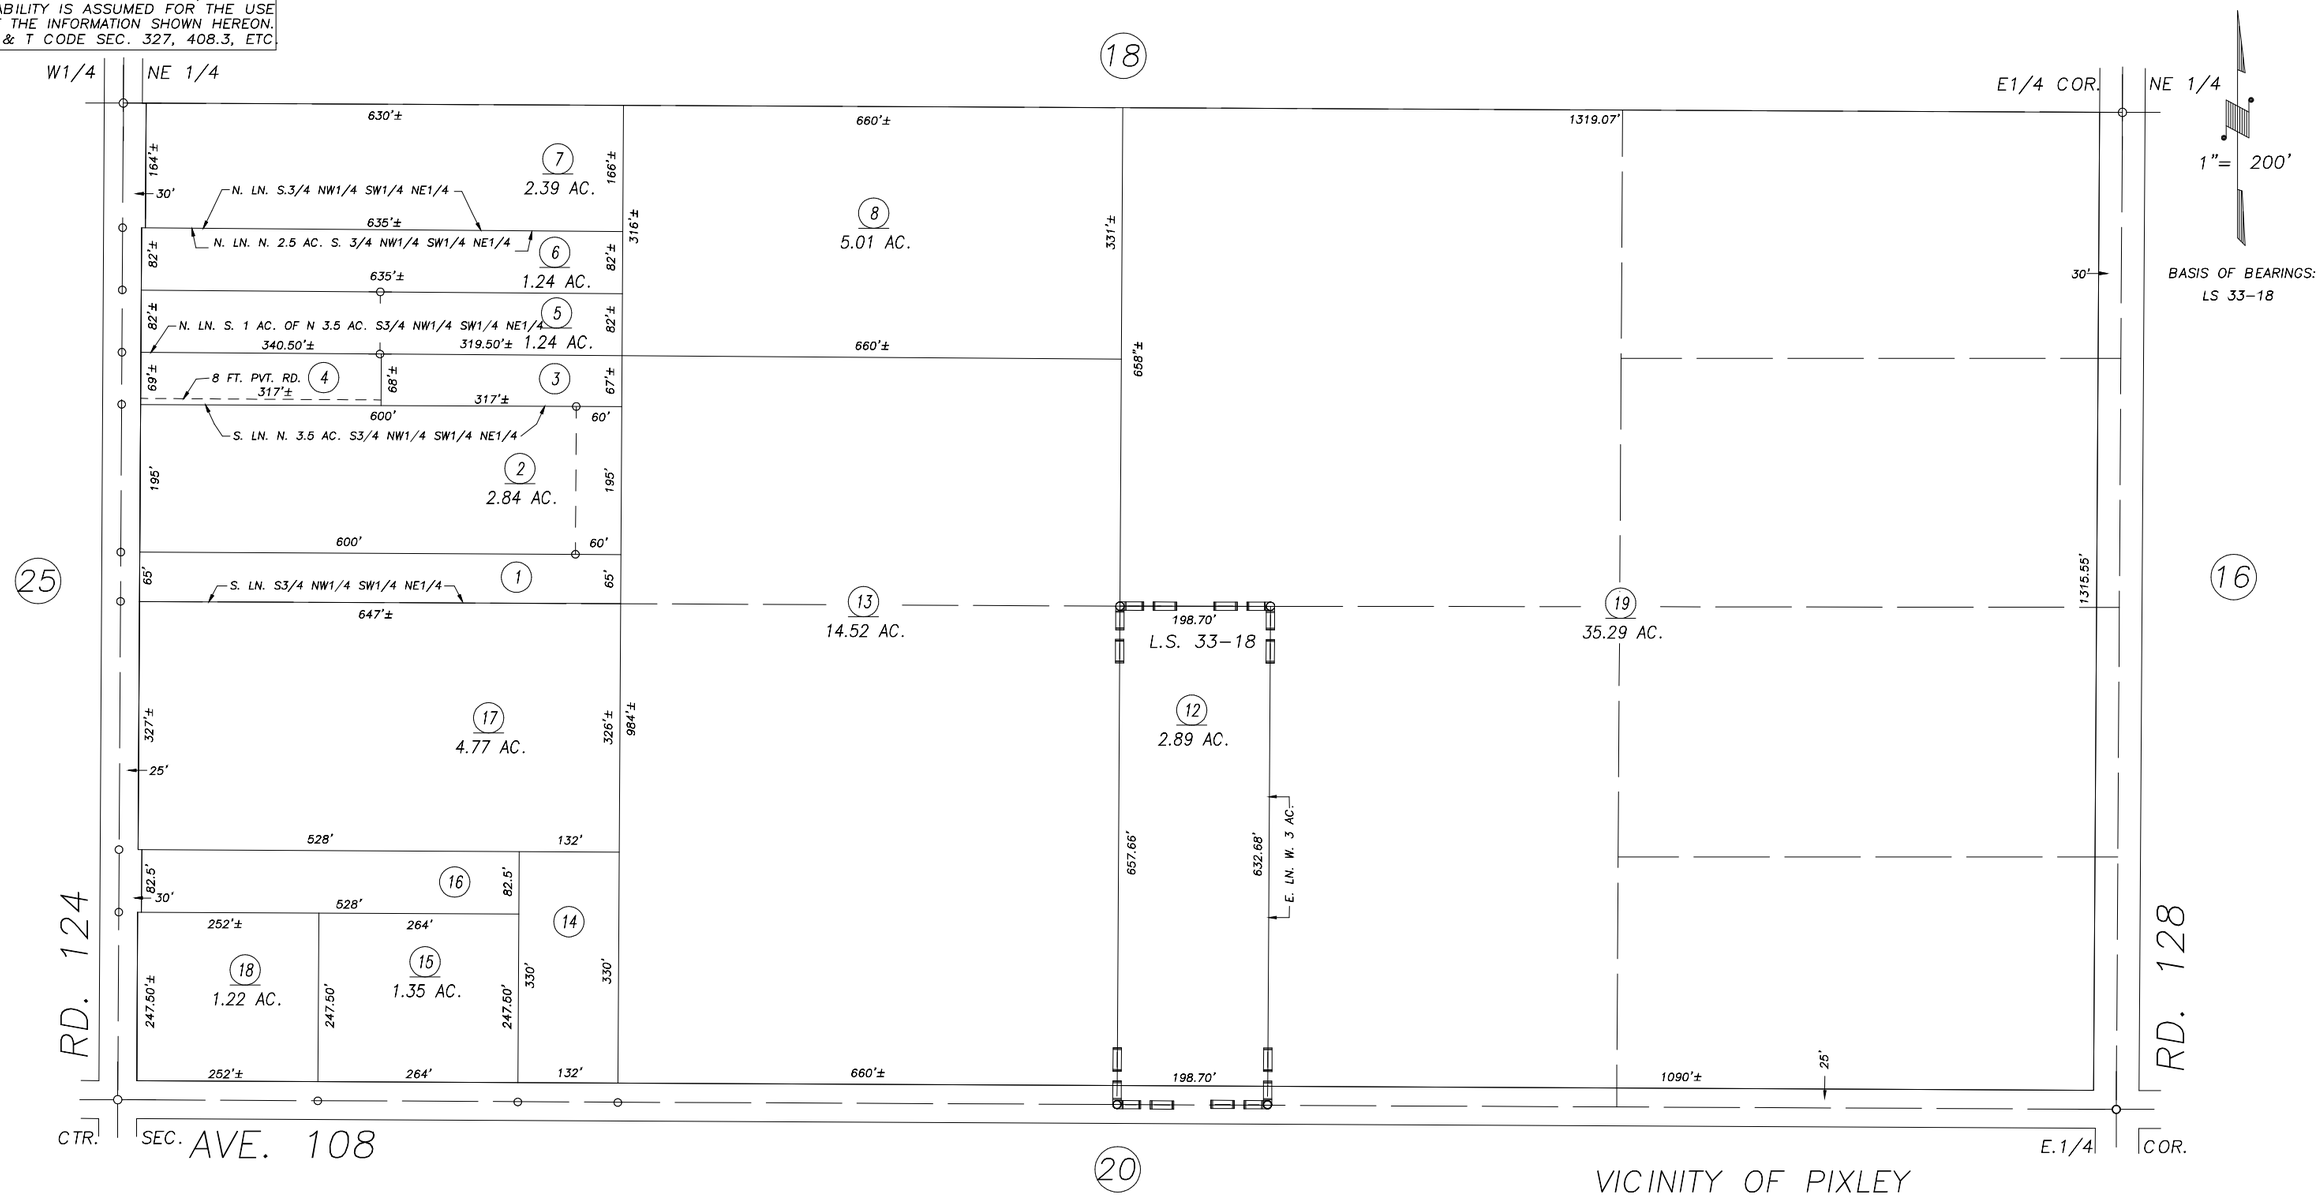

VICINITY OF PIXLEY
ASSESSOR'S MAPS BK.295 , PG.19
COUNTY OF TULARE, CALIFORNIA, U.S.A.

RECORD OF SURVEY, LS 33–18

NOTE: Assessor's Parcel Numbers Shown in Circles (1)
Assessor's Block Numbers Shown in Ellipses (123)

REVISION	DATE	TECH
RECORD OF SURVEY	09/08/2015	GL