DISCLAIMER

THIS MAP WAS PREPARED FOR LOCAL PROPERTY ASSESSMENT PURPOSES ONLY AND THE PARCELS SHOWN HEREON MAY NOT COMPLY WITH STATE AND LOCAL SUBDIVISION ORDINANCES, AND NO LIABILITY IS ASSUMED FOR THE USE OF THE INFORMATION SHOWN HEREON. R & T CODE SEC. 327, 408.3, ETC

N1/2 SEC.25, T.22S., R.27E., M.D.B.&M.

Tax Area Codes 304–07
126–006
144–001
144–006

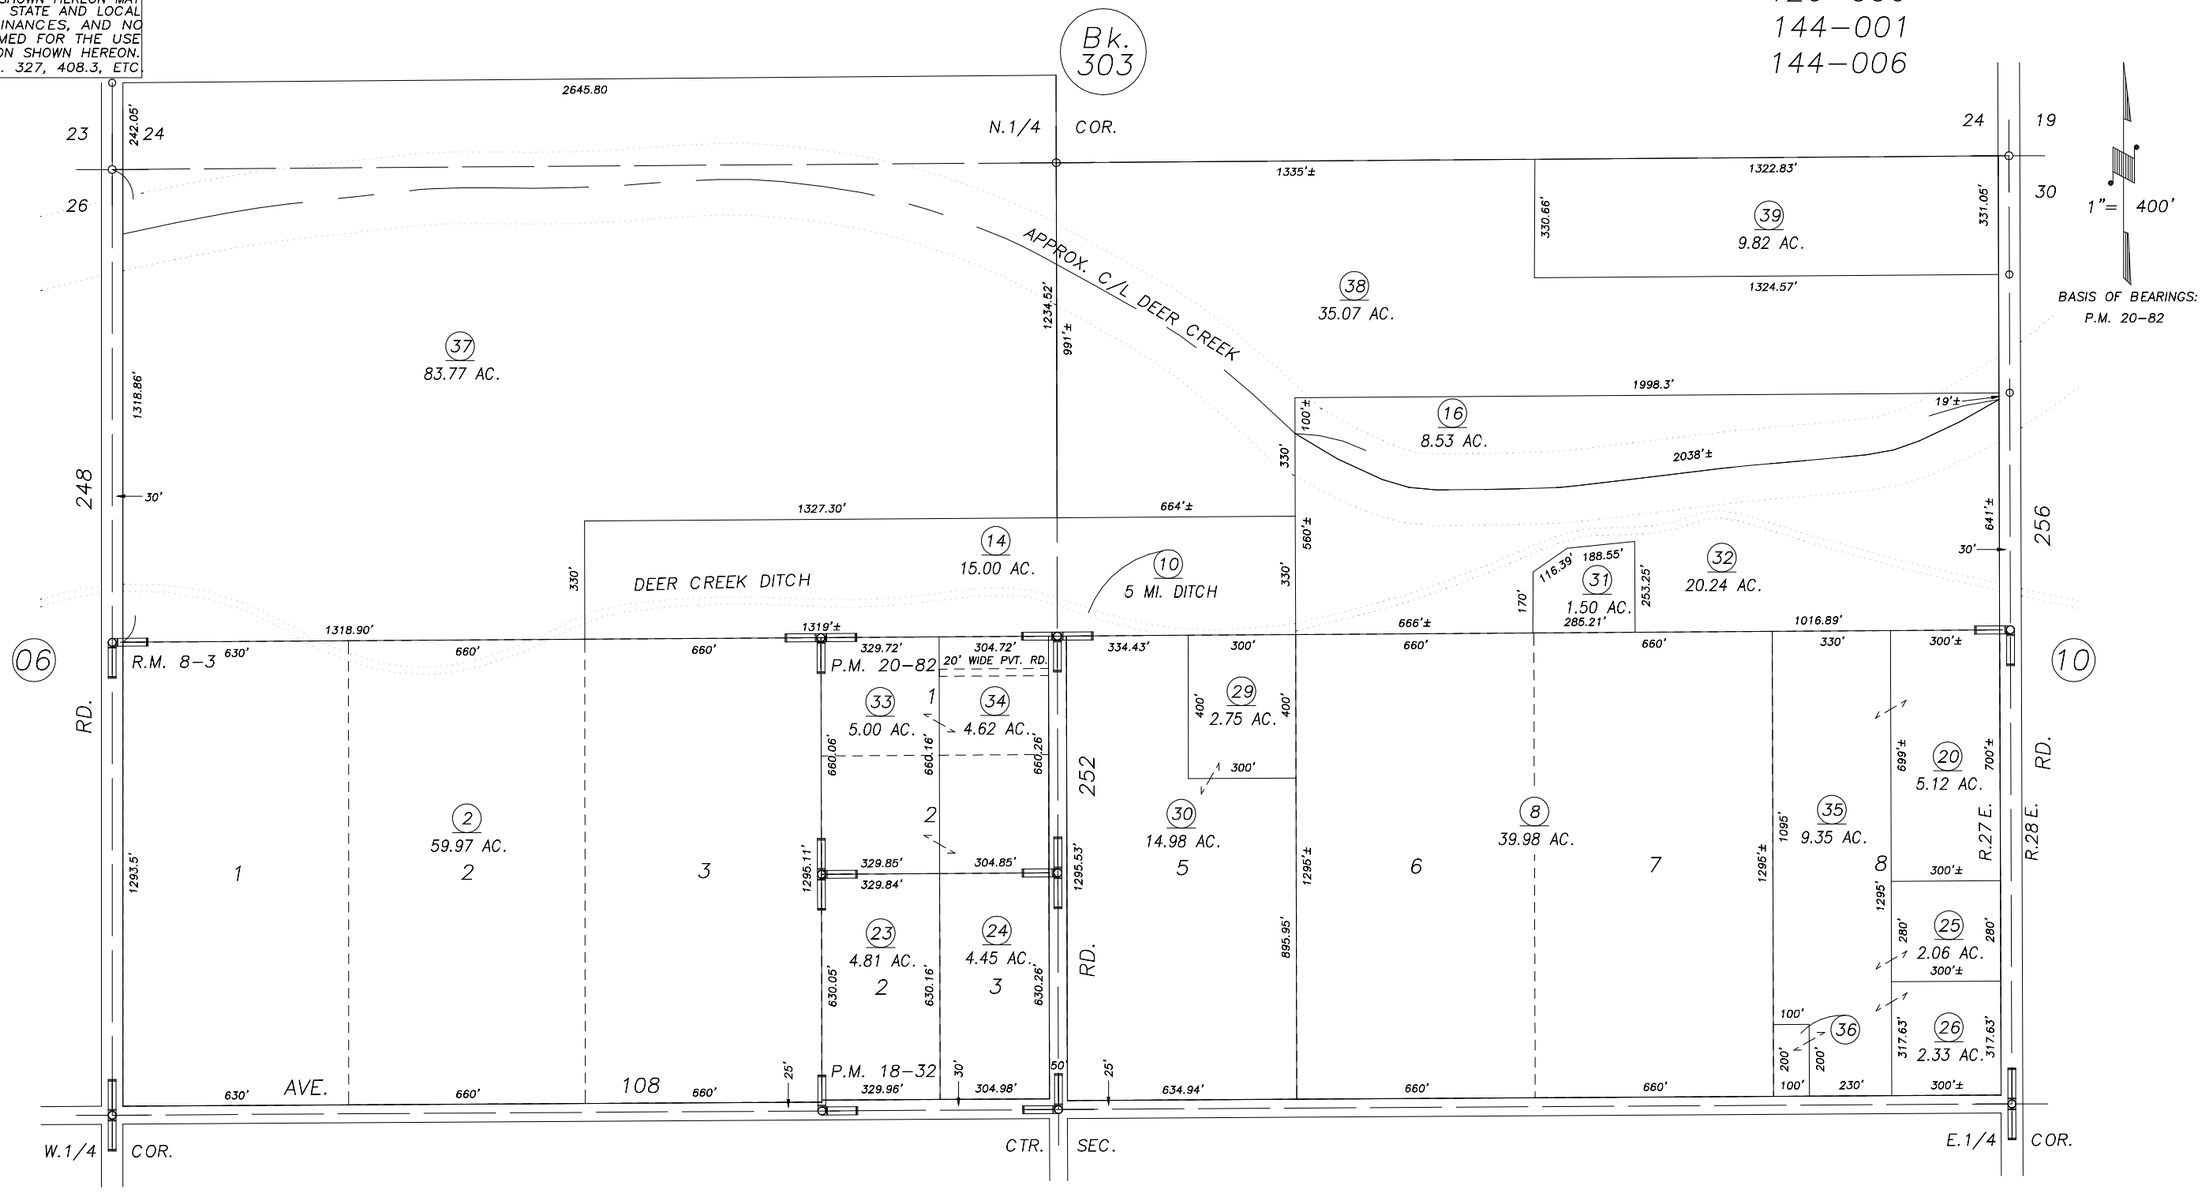

POR. EL ACIERTO SUB., R.M. 8–3
PARCEL MAP 1731, P.M. 18–32
PARCEL MAP 1981, P.M. 20–82

VICINITY OF TERRA BELLA
ASSESSOR'S MAPS BK.304 , PG.07
COUNTY OF TULARE, CALIFORNIA, U.S.A.

NOTE: Assessor's Parcel Numbers Shown in Circles (1)
Assessor's Block Numbers Shown in Ellipses (123)

REVISION	DATE	TECH
2016–0012948	5/23/2016	GL