DISCLAIMER

THIS MAP WAS PREPARED FOR LOCAL PROPERTY ASSESSMENT PURPOSES ONLY. THE PARCELS SHOWN HEREON MAY NOT COMPLY WITH STATE AND LOCAL SUBDIVISION ORDINANCES. NO LIABILITY IS ASSUMED FOR THE USE OF THE INFORMATION HEREON. R & T CODE SEC. 327, 408.3, ETC.

REVISED: 04/28/2015
REASON: L. S. 13-89
CAD TECH: KMS

SEC.'S 25, 26, 27, 34, 35 & 36 T. 21 S., R. 31 E., M.D.B. & M.

TAX CODE AREA 307-14

136-005
136-006

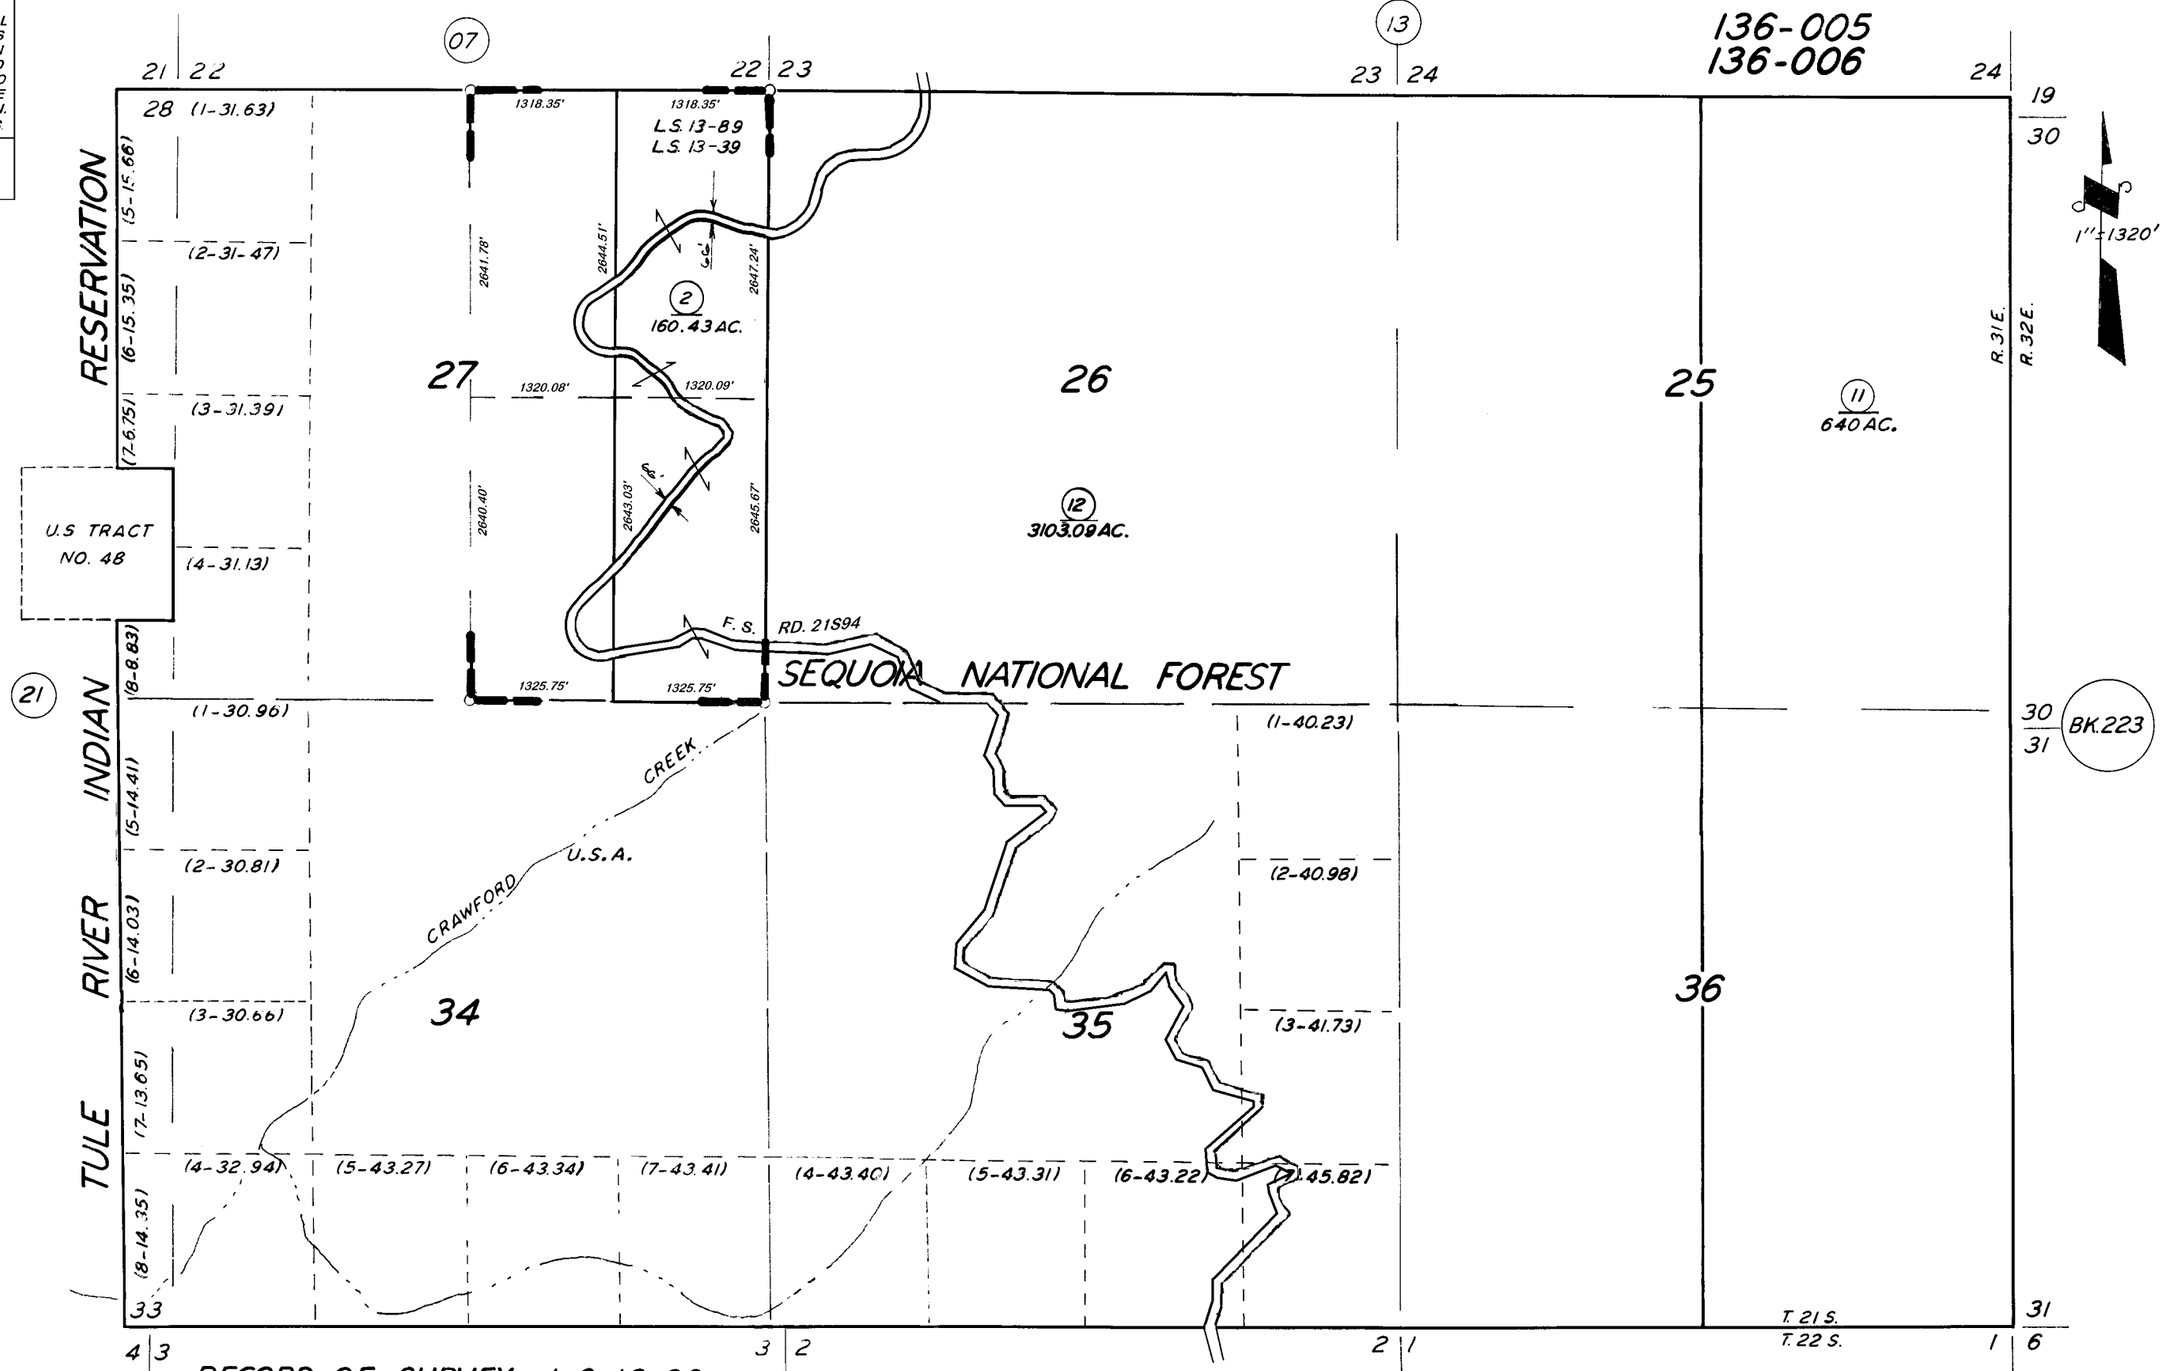

RECORD OF SURVEY, L.S. 13-39
RECORD OF SURVEY, L.S. 13-89

15

ASSESSOR'S MAPS BK. 307, PG. 14.
COUNTY OF TULARE, CALIF.

NOTE — ASSESSOR'S BLOCK NUMBERS SHOWN IN ELLIPSES
ASSESSOR'S PARCEL NUMBERS SHOWN IN CIRCLES