DISCLAIMER

THIS MAP WAS PREPARED FOR LOCAL PROPERTY ASSESSMENT PURPOSES ONLY. THE PARCELS SHOWN HEREON MAY NOT COMPLY WITH STATE AND LOCAL SUBDIVISION ORDINANCES. NO LIABILITY IS ASSUMED FOR THE USE OF THE INFORMATION HEREON. R & T CODE SEC. 327, 408.3, ETC.

REVISED: 12/02/2015
REASON: 1998-0030021
CAD TECH: ARL

S'LY. POR. SE 1/4 SEC. 33, T.23S., R.25E., M.D.B.&M.

TAX CODE AREA 75-012

315-16

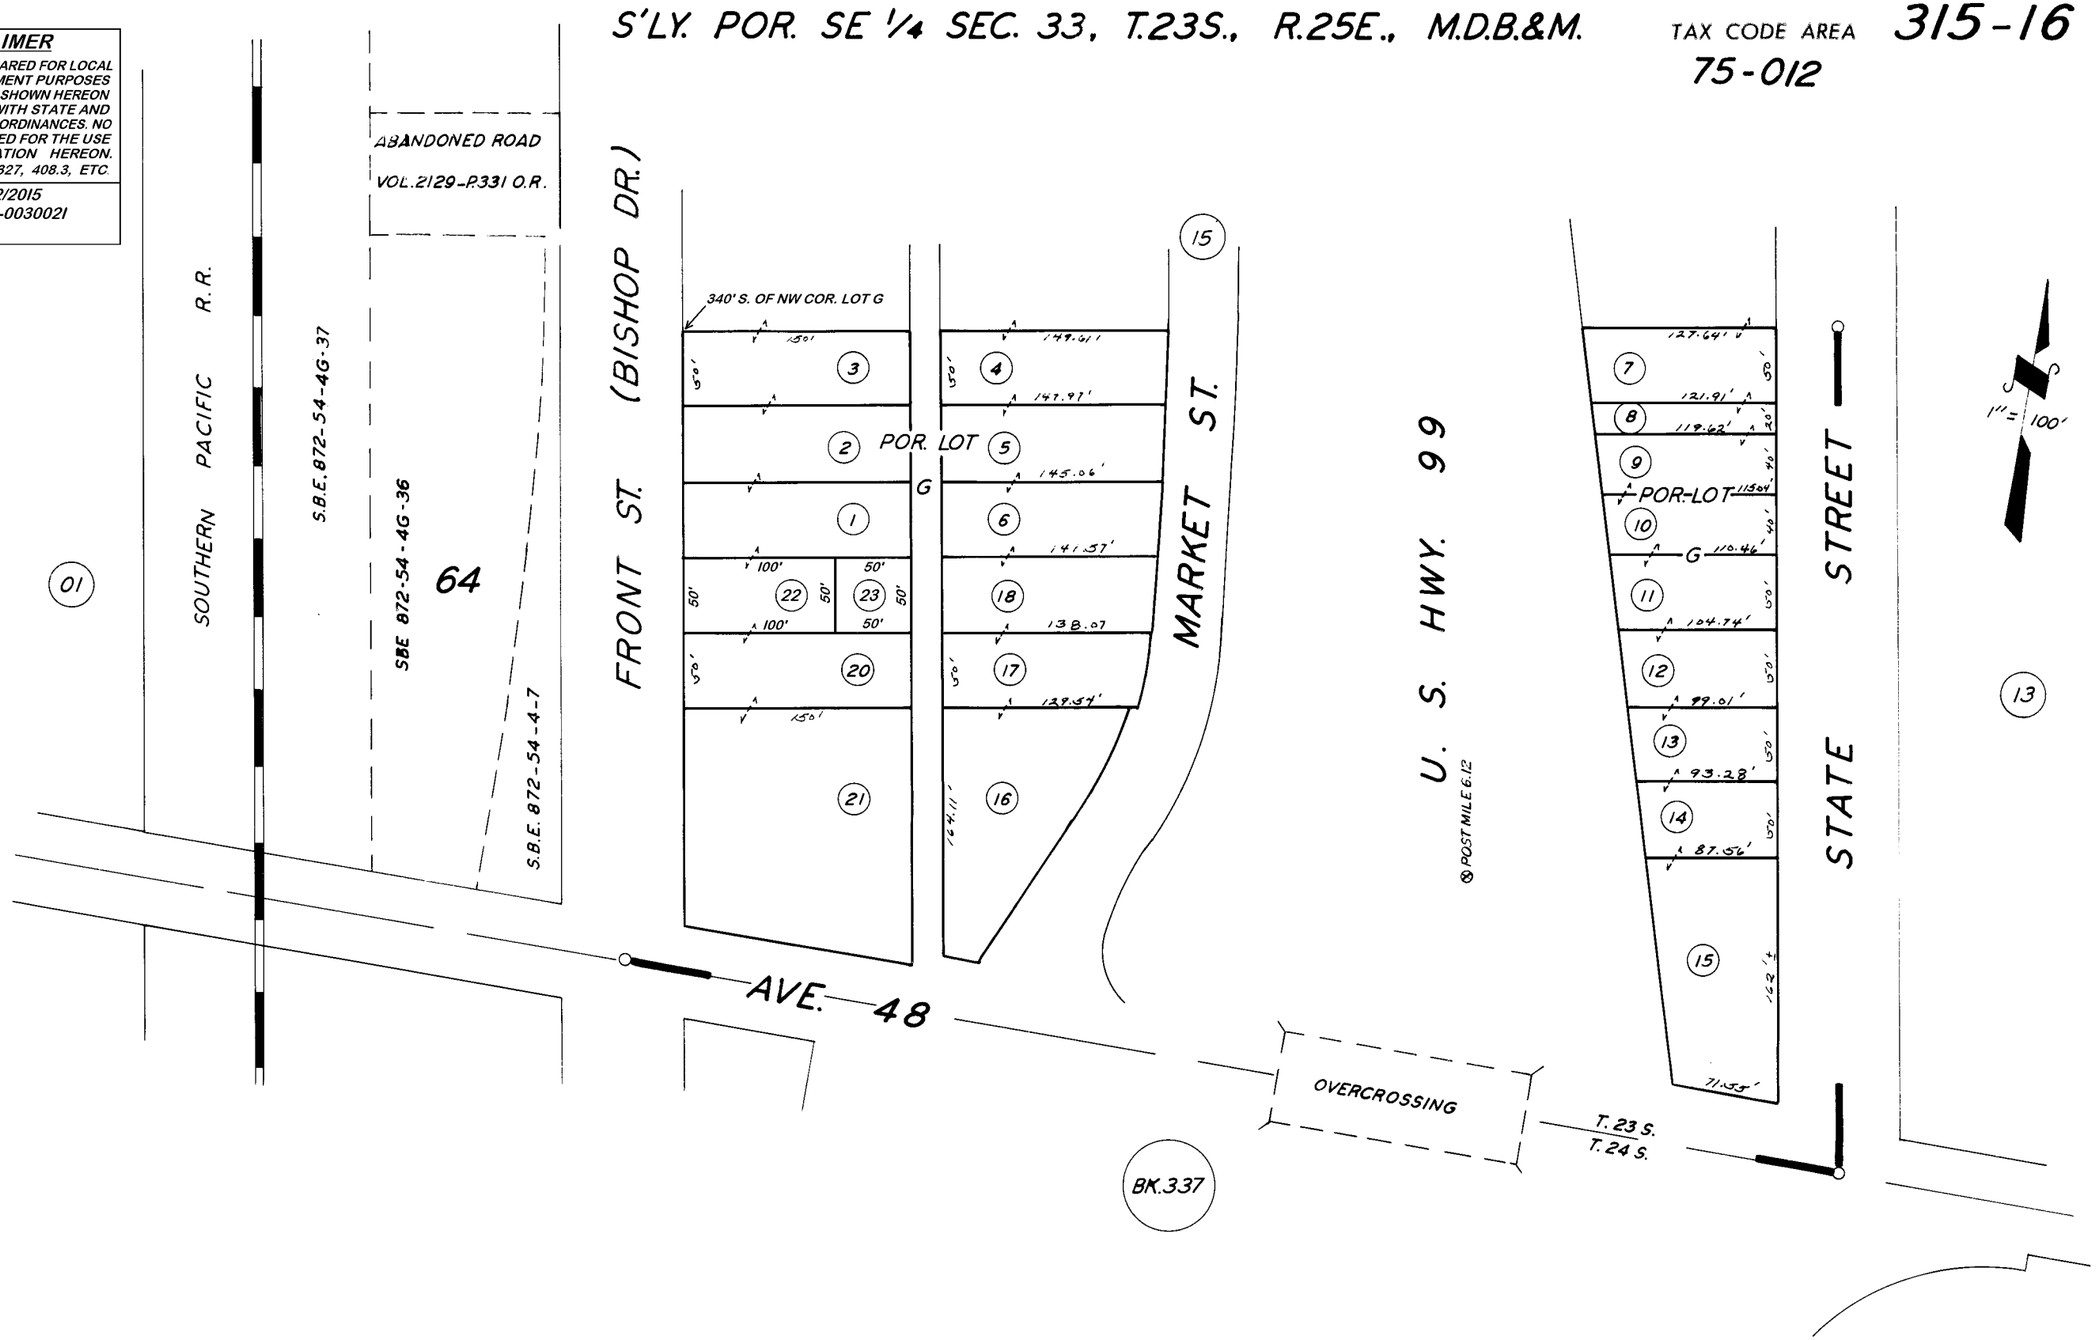

POR. EARLIMART & EARLIMART FRUIT & ALFALFA COL. NO. 2 & 3 R.M. 11-14

ASSESSOR'S MAPS BK. 315 PG. 16.

COUNTY OF TULARE, CALIF.

NOTE — ASSESSOR'S BLOCK NUMBERS SHOWN IN ELLIPSES
ASSESSOR'S PARCEL NUMBERS SHOWN IN CIRCLES