POR. N1/2 OF SW1/4 SEC.34, T.23S., R.25E., M.D.B.&M.

Tax Area Codes 318–41
075–002
075–003

DISCLAIMER

THIS MAP WAS PREPARED FOR LOCAL PROPERTY ASSESSMENT PURPOSES ONLY AND THE PARCELS SHOWN HEREON MAY NOT COMPLY WITH STATE AND LOCAL SUBDIVISION ORDINANCES, AND NO LIABILITY IS ASSUMED FOR THE USE OF THE INFORMATION SHOWN HEREON. R & T CODE SEC. 327, 408.3, ETC.

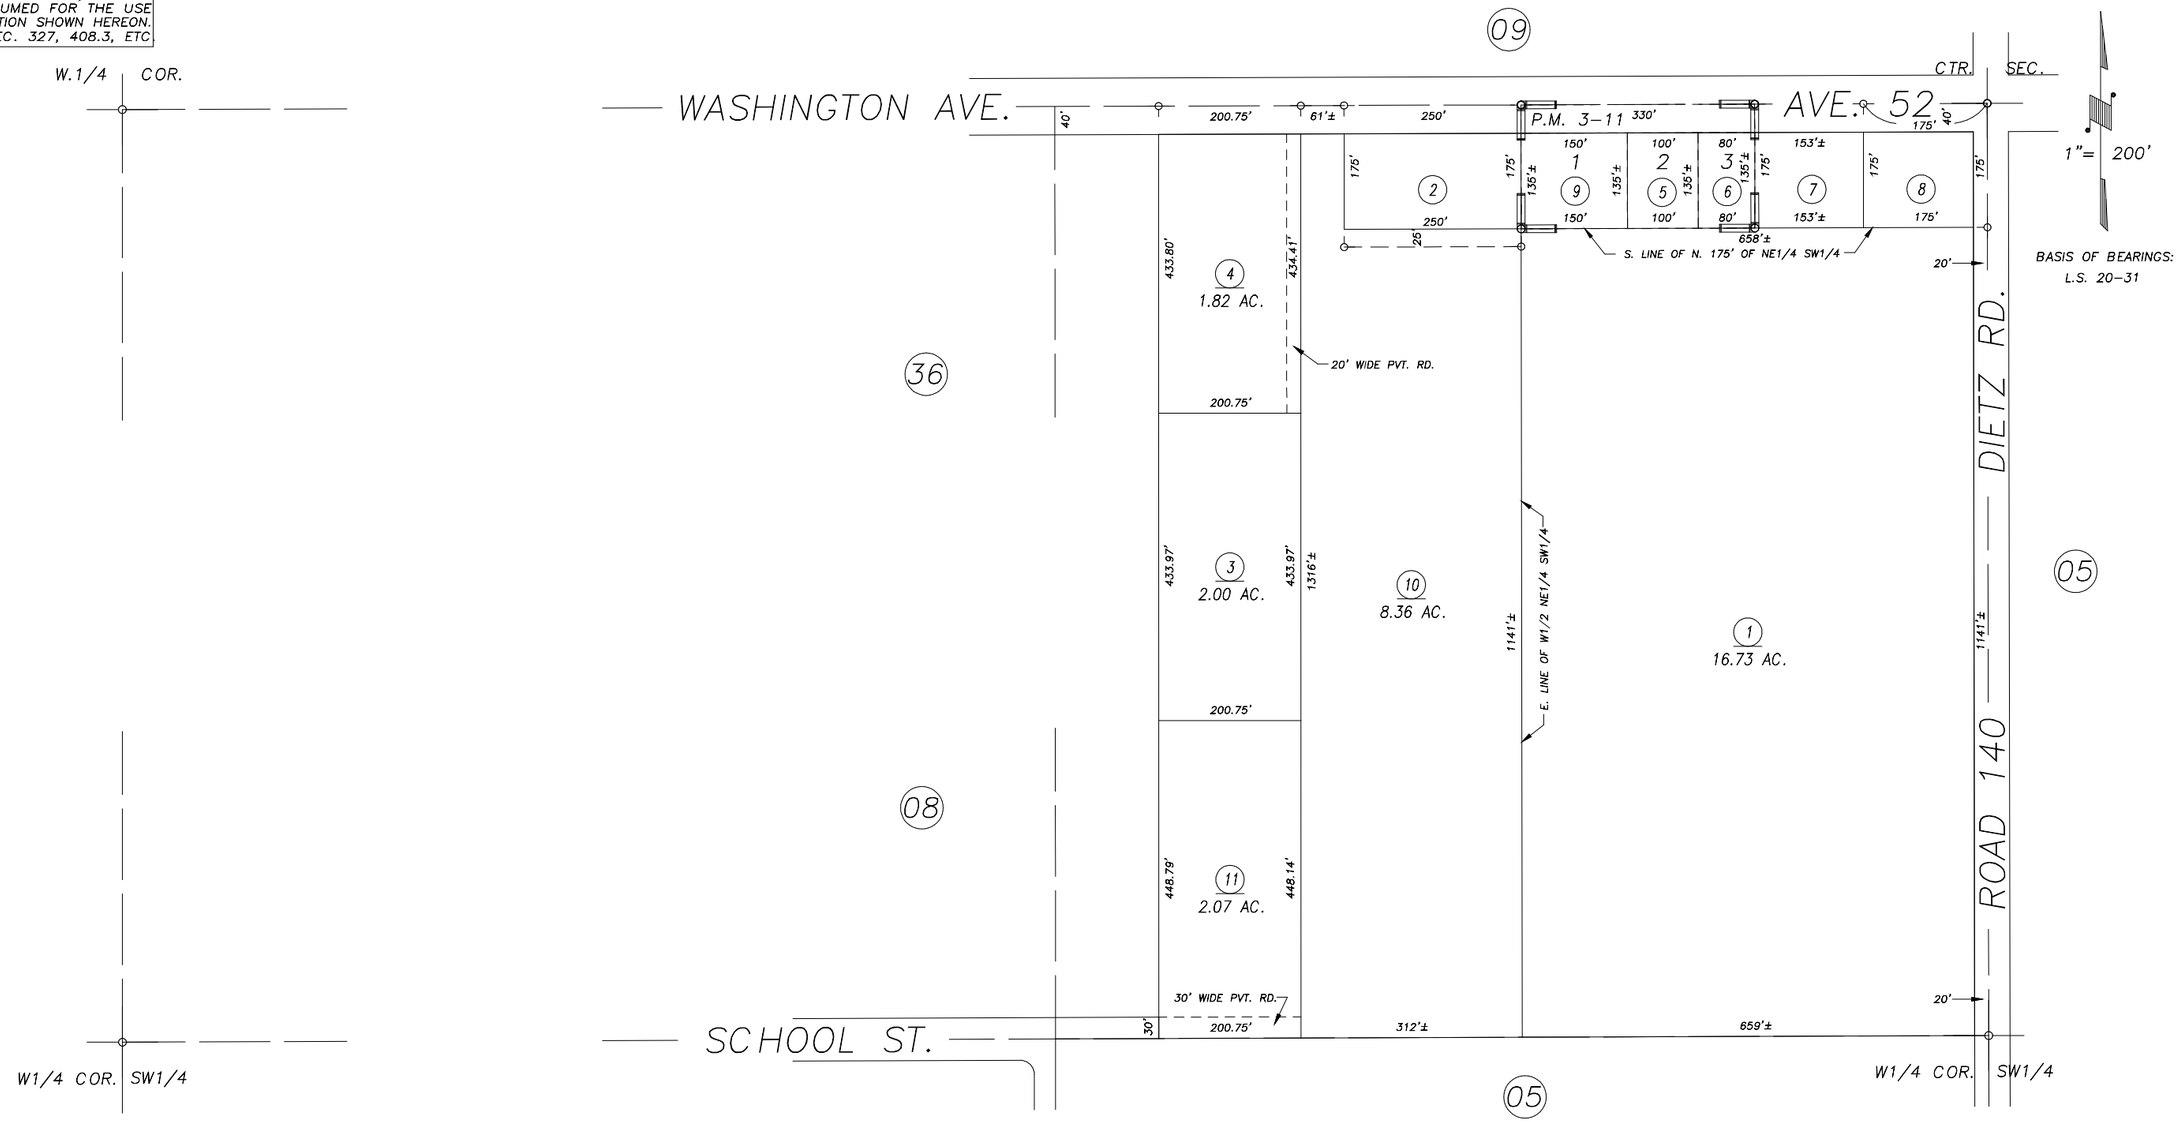

PARCEL MAP 211, P.M. 3–11
POR. RECORD OF SURVEY, L.S. 20–31 (SEC.34 ETC.)

VICINITY OF EARLIMART
ASSESSOR'S MAPS BK.318 , PG.41
COUNTY OF TULARE, CALIFORNIA, U.S.A.

NOTE: Assessor's Parcel Numbers Shown in Circles (1)
Assessor's Block Numbers Shown in Ellipses (123)

REVISION	DATE	TECH
LSA 71–49 UNREC.	08/26/2015	ARL