DISCLAIMER

THIS MAP WAS PREPARED FOR LOCAL PROPERTY ASSESSMENT PURPOSES ONLY. THE PARCESL SHOWN HEREON MAY NOT COMPLY WITH STATE AND LOCAL SUBDIVISION ORDINANCES. NO LIABILITY IS ASSUMED FOR THE USE OF THE INFORMATION HEREON. R & T CODE SEC. 327, 408.3, ETC.

REVISED: 12/31/2015
REASON: 2015-0059377
CAD TECH: KMS

SEC. 33 & POR. SEC. 34, T.23S., R.27E., M.D.B.&M.

TAX CODE AREA **321-16**

074-003
074-004

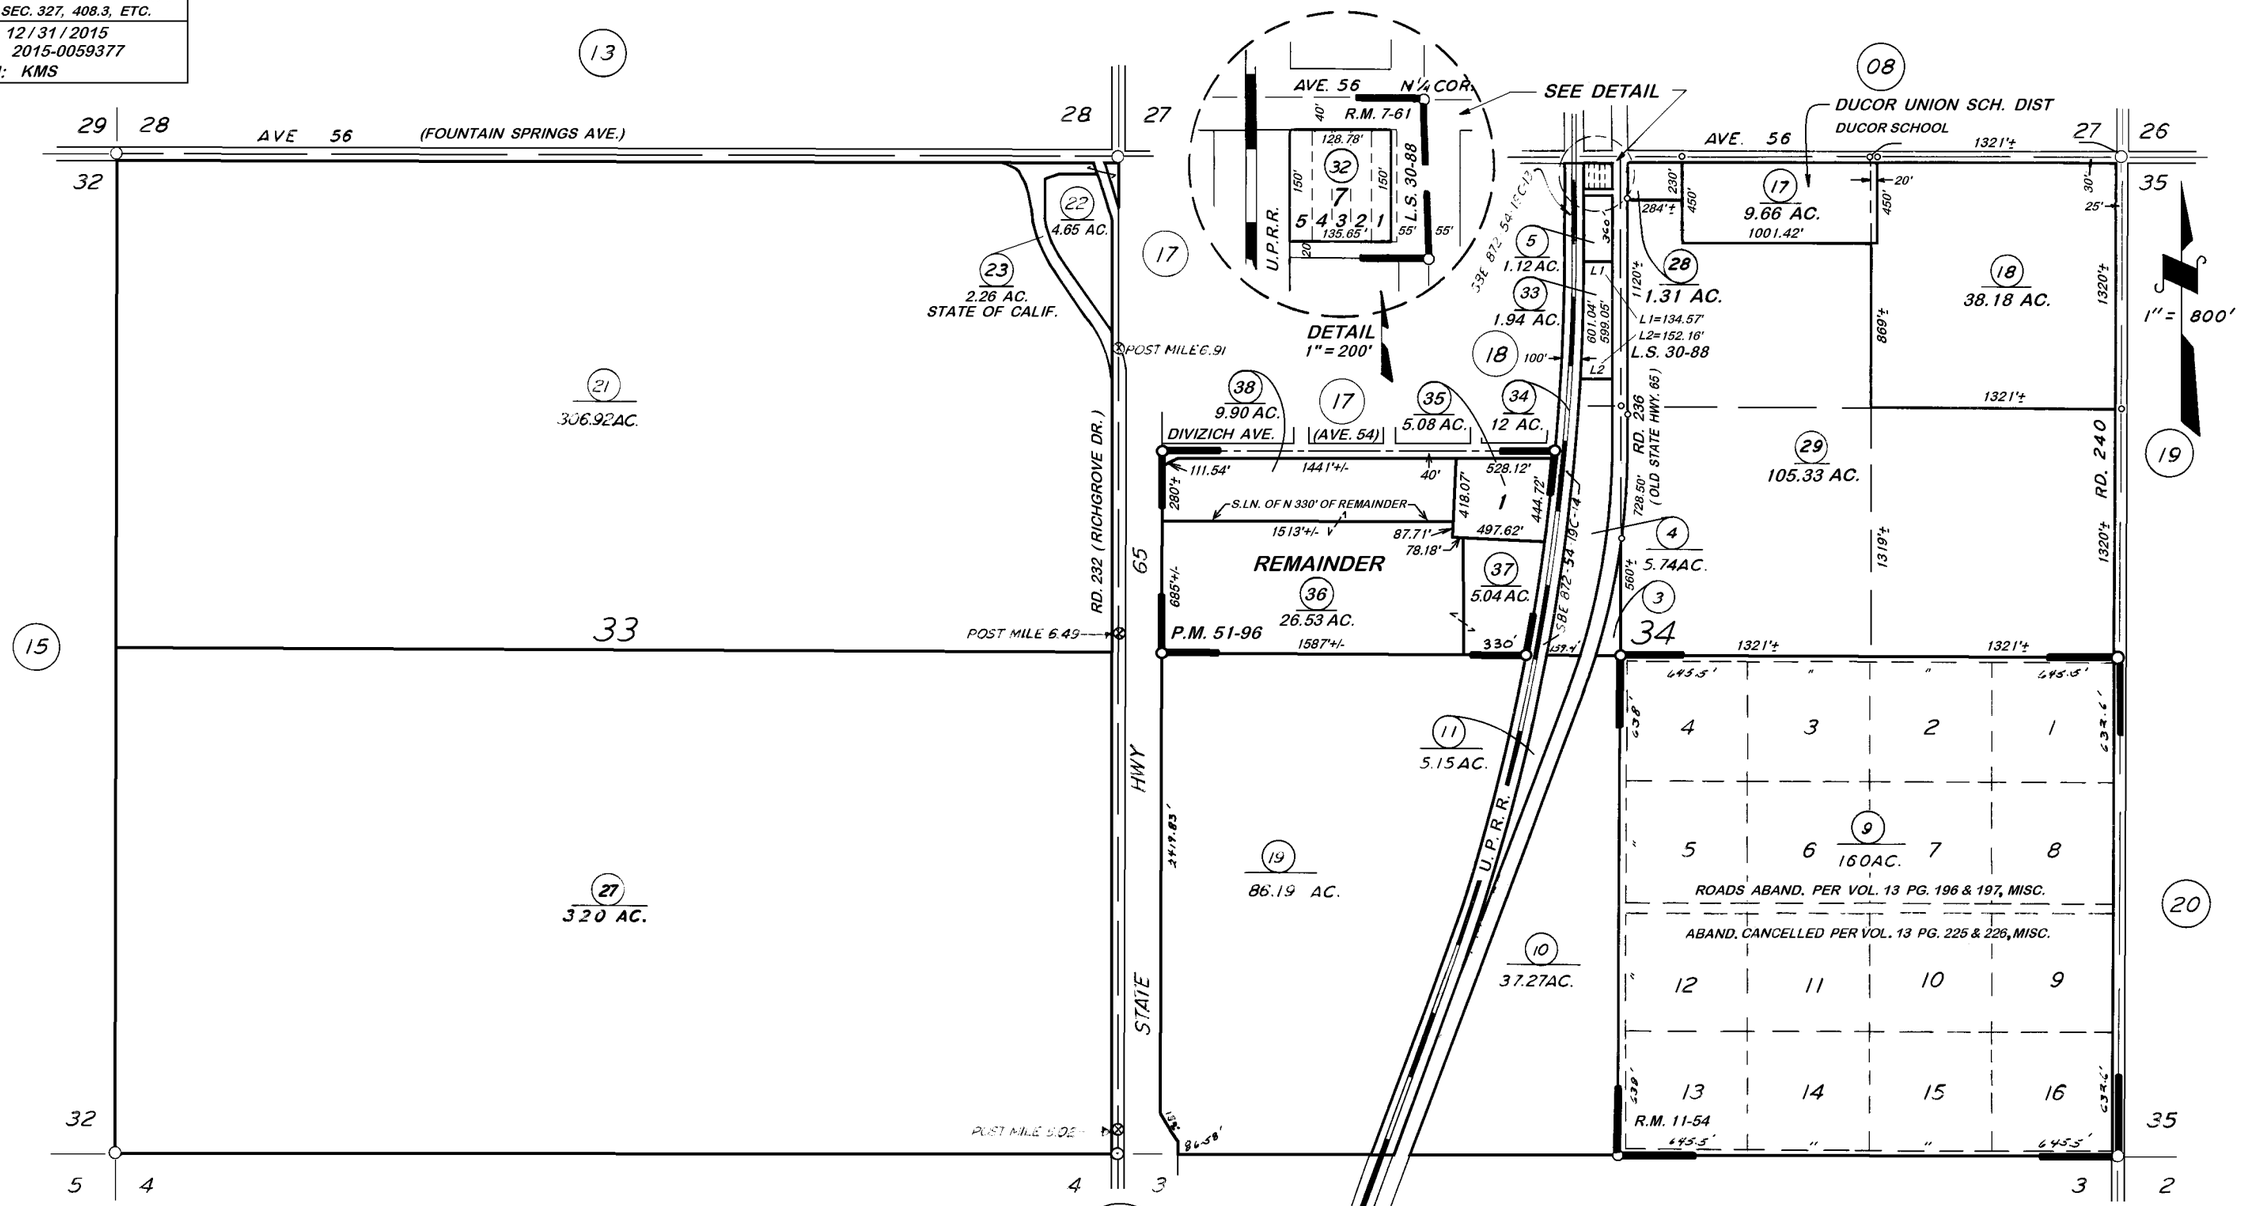

POR. TOWN OF DUCOR, R.M. 7-61
CROWN OF THE VALLEY TR., R.M. 11-54
POR. RECORD OF SURVEY, L.S. 26-26 (STATE HWY. 65, ETC.)
POR. RECORD OF SURVEY, L.S. 27-91 (STATE HWY. 65, ETC.)
RECORD OF SURVEY, L.S. 30-88
PARCEL MAP NO. 5089, P.M. 51-96

VICINITY OF DUCOR
ASSESSOR'S MAPS BK. 321 PG. 16
COUNTY OF TULARE, CALIF.

NOTE — ASSESSOR'S BLOCK NUMBERS SHOWN IN ELLIPSES
ASSESSOR'S PARCEL NUMBERS SHOWN IN CIRCLES