POR. NW 1/4 OF SEC. 34, T.23S., R.27E., M.D.B.&M.

TAX CODE AREA 321-18
74-003
74-004

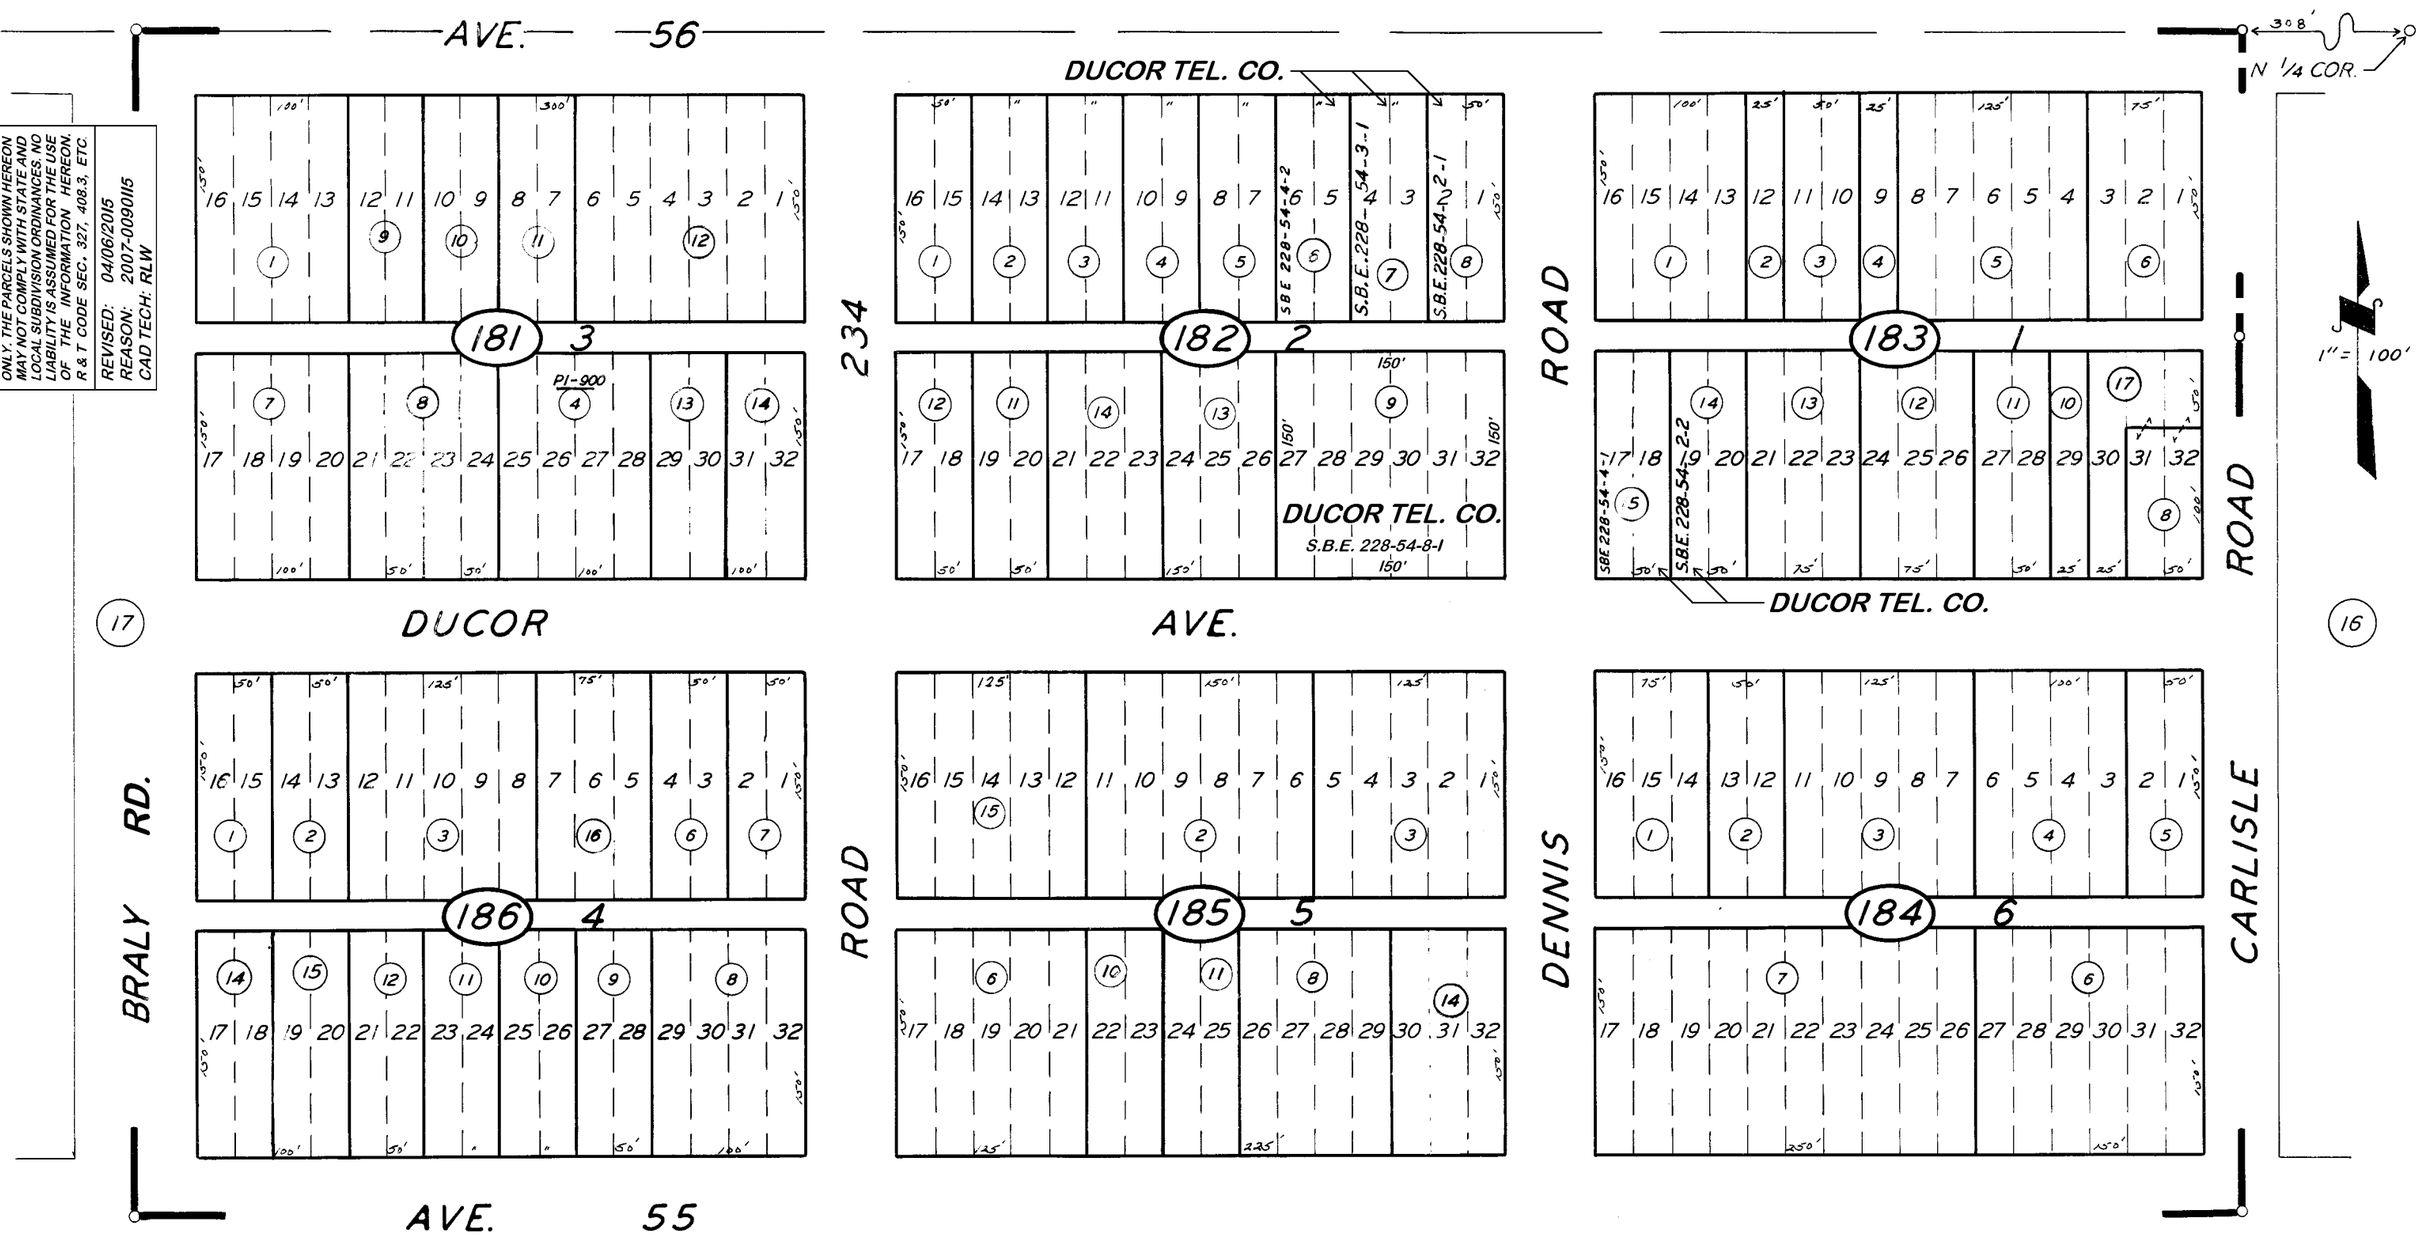

DISCLAIMER

THIS MAP WAS PREPARED FOR LOCAL PROPERTY ASSESSMENT PURPOSES ONLY. THE PARCELS SHOWN HEREON MAY NOT COMPLY WITH STATE AND LOCAL SUBDIVISION ORDINANCES. NO LIABILITY IS ASSUMED FOR THE USE OF THE INFORMATION HEREON. R & T CODE SEC. 327, 408.3, ETC.

REVISED: 04/06/2015
REASON: 2007-0090115
CAD TECH: RLW

POR. TOWN OF DUCOR R.M. 7-61
POR. RECORD OF SURVEY, L.S. 21-90

ASSESSOR'S MAPS BK. 321, PG. 18.
COUNTY OF TULARE, CALIF.

NOTE – ASSESSOR'S BLOCK NUMBERS SHOWN IN ELLIPSES
ASSESSOR'S PARCEL NUMBERS SHOWN IN CIRCLES