DISCLAIMER

THIS MAP WAS PREPARED FOR LOCAL PROPERTY ASSESSMENT PURPOSES ONLY. THE PARCELS SHOWN HEREON MAY NOT COMPLY WITH STATE AND LOCAL SUBDIVISION ORDINANCES. NO LIABILITY IS ASSUMED FOR THE USE OF THE INFORMATION HEREON.

REVISED: 4/15/2014
REASON: 2013-0050482
CAD TECH: NFL

POR. S½ SEC. 32 T. 23 S., R. 31 E., & POR. NE¼ SEC. 5 T. 24 S., R. 31 E., M.D.B.&M.

TAX CODE AREA 095-001

327-04

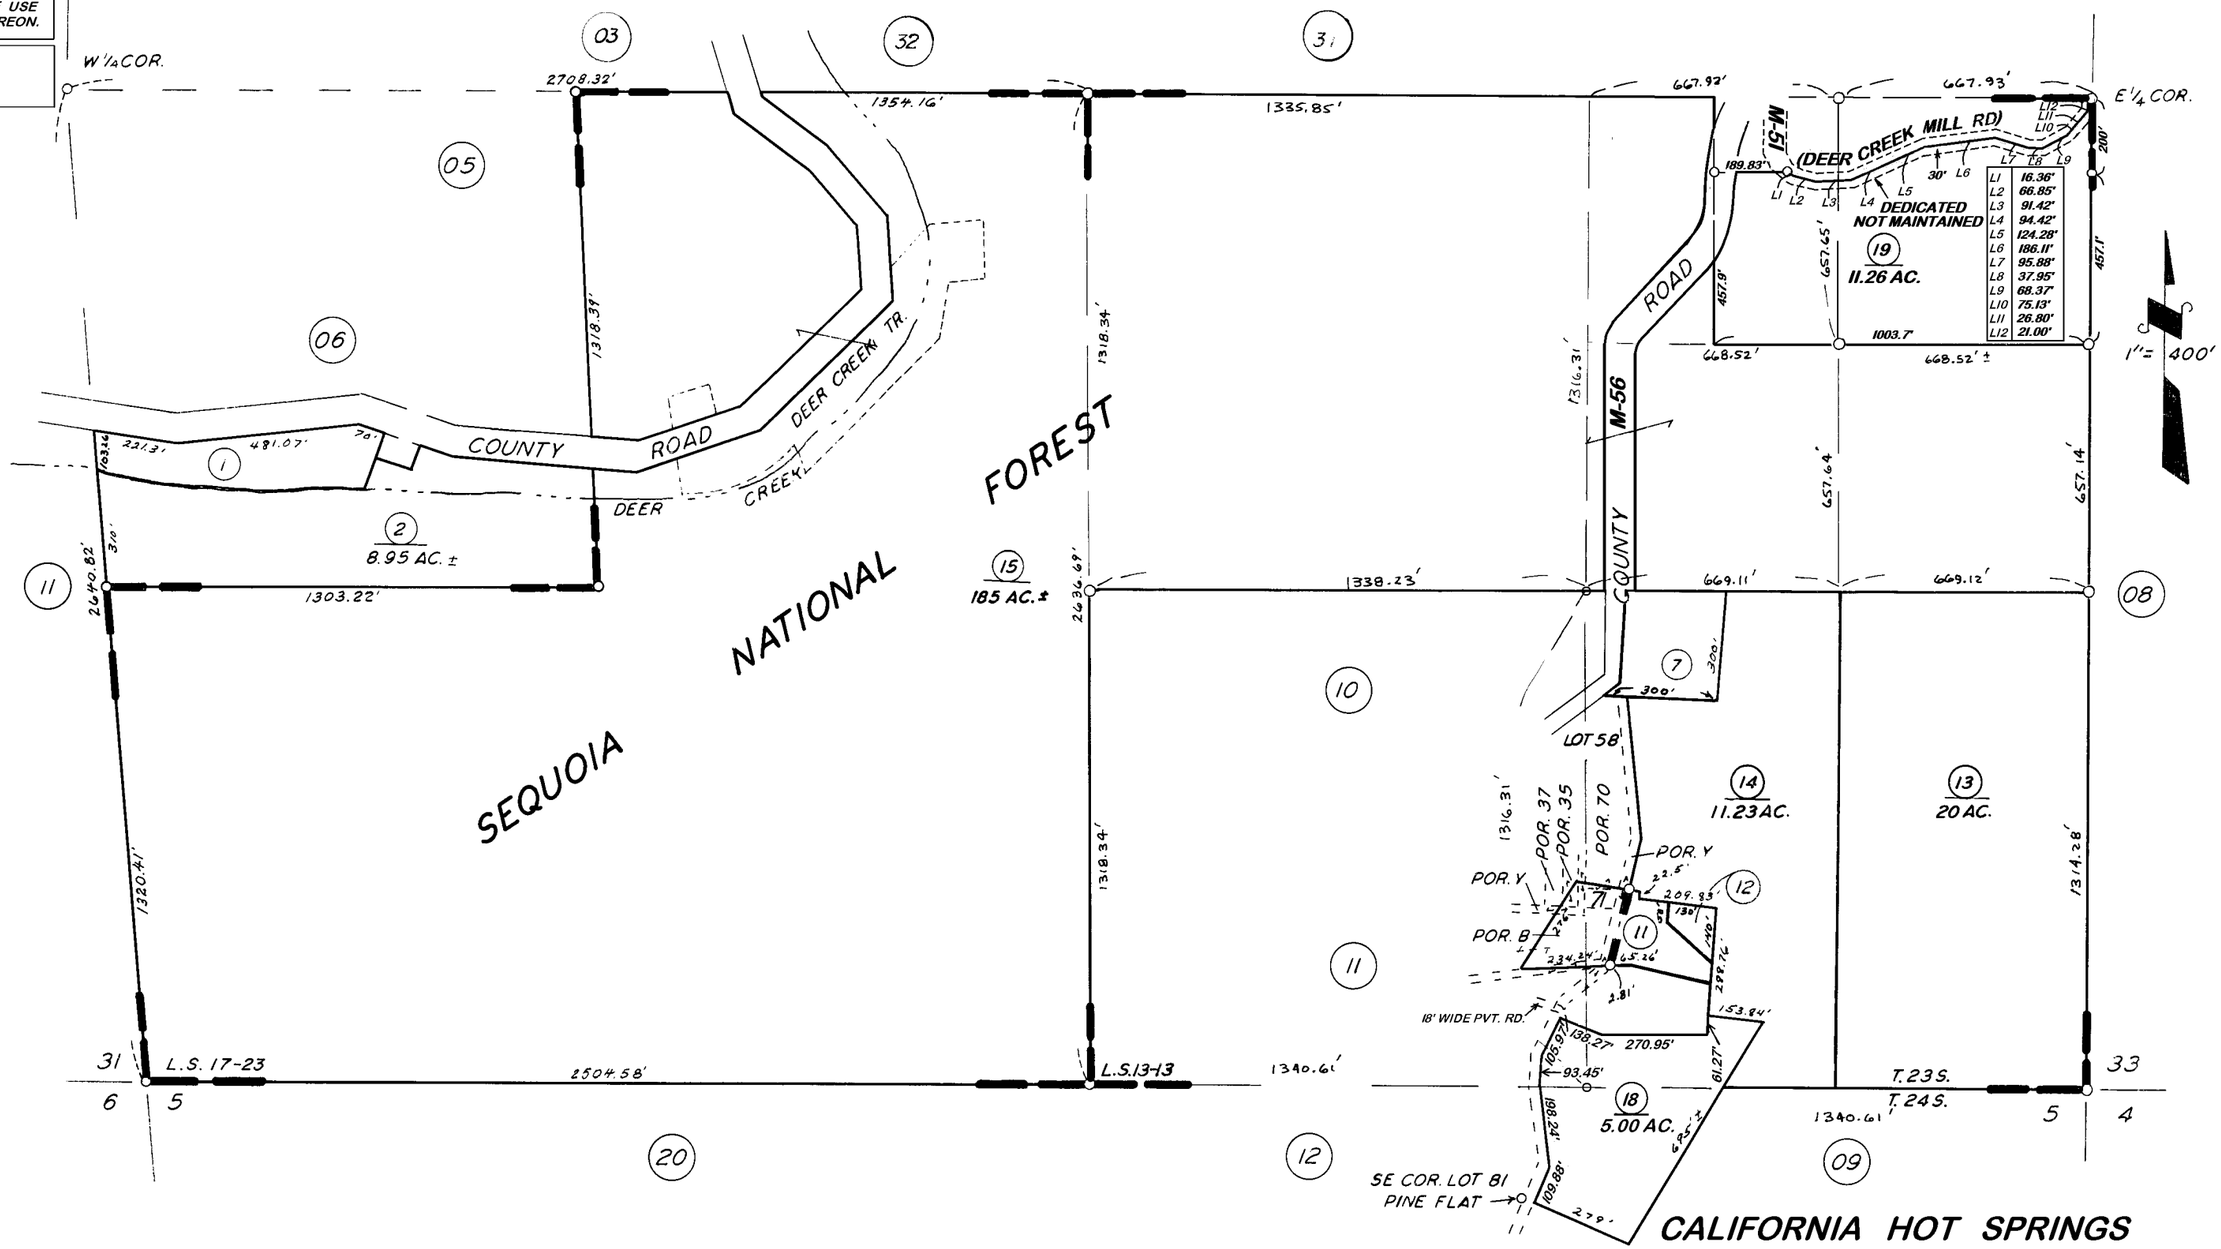

POR. PINE FLAT, R.M. 17-14
RECORD OF SURVEY, L.S. 13-13
POR. RECORD OF SURVEY, L.S. 17-23

NOTE — ASSESSOR'S BLOCK NUMBERS SHOWN IN ELLIPSES
ASSESSOR'S PARCEL NUMBERS SHOWN IN CIRCLES

CALIFORNIA HOT SPRINGS
ASSESSOR'S MAPS BK. 327, PG. 04.
COUNTY OF TULARE, CALIF.