DISCLAIMER

THIS MAP WAS PREPARED FOR LOCAL PROPERTY ASSESSMENT PURPOSES ONLY. THE PARCELS SHOWN HEREON MAY NOT COMPLY WITH STATE AND LOCAL SUBDIVISION ORDINANCES. NO LIABILITY IS ASSUMED FOR THE USE OF THE INFORMATION HEREON. R & T CODE SEC. 327, 408.3, ETC.

REVISED: 11/19/2014
REASON: 2005-0115833
CAD TECH: NFL

NLY. POR. NW 1/4 OF SW 1/4 SEC. 32, T.23 S., R.31 E., M.D.B. & M.

TAX CODE AREA 095-001

327-05

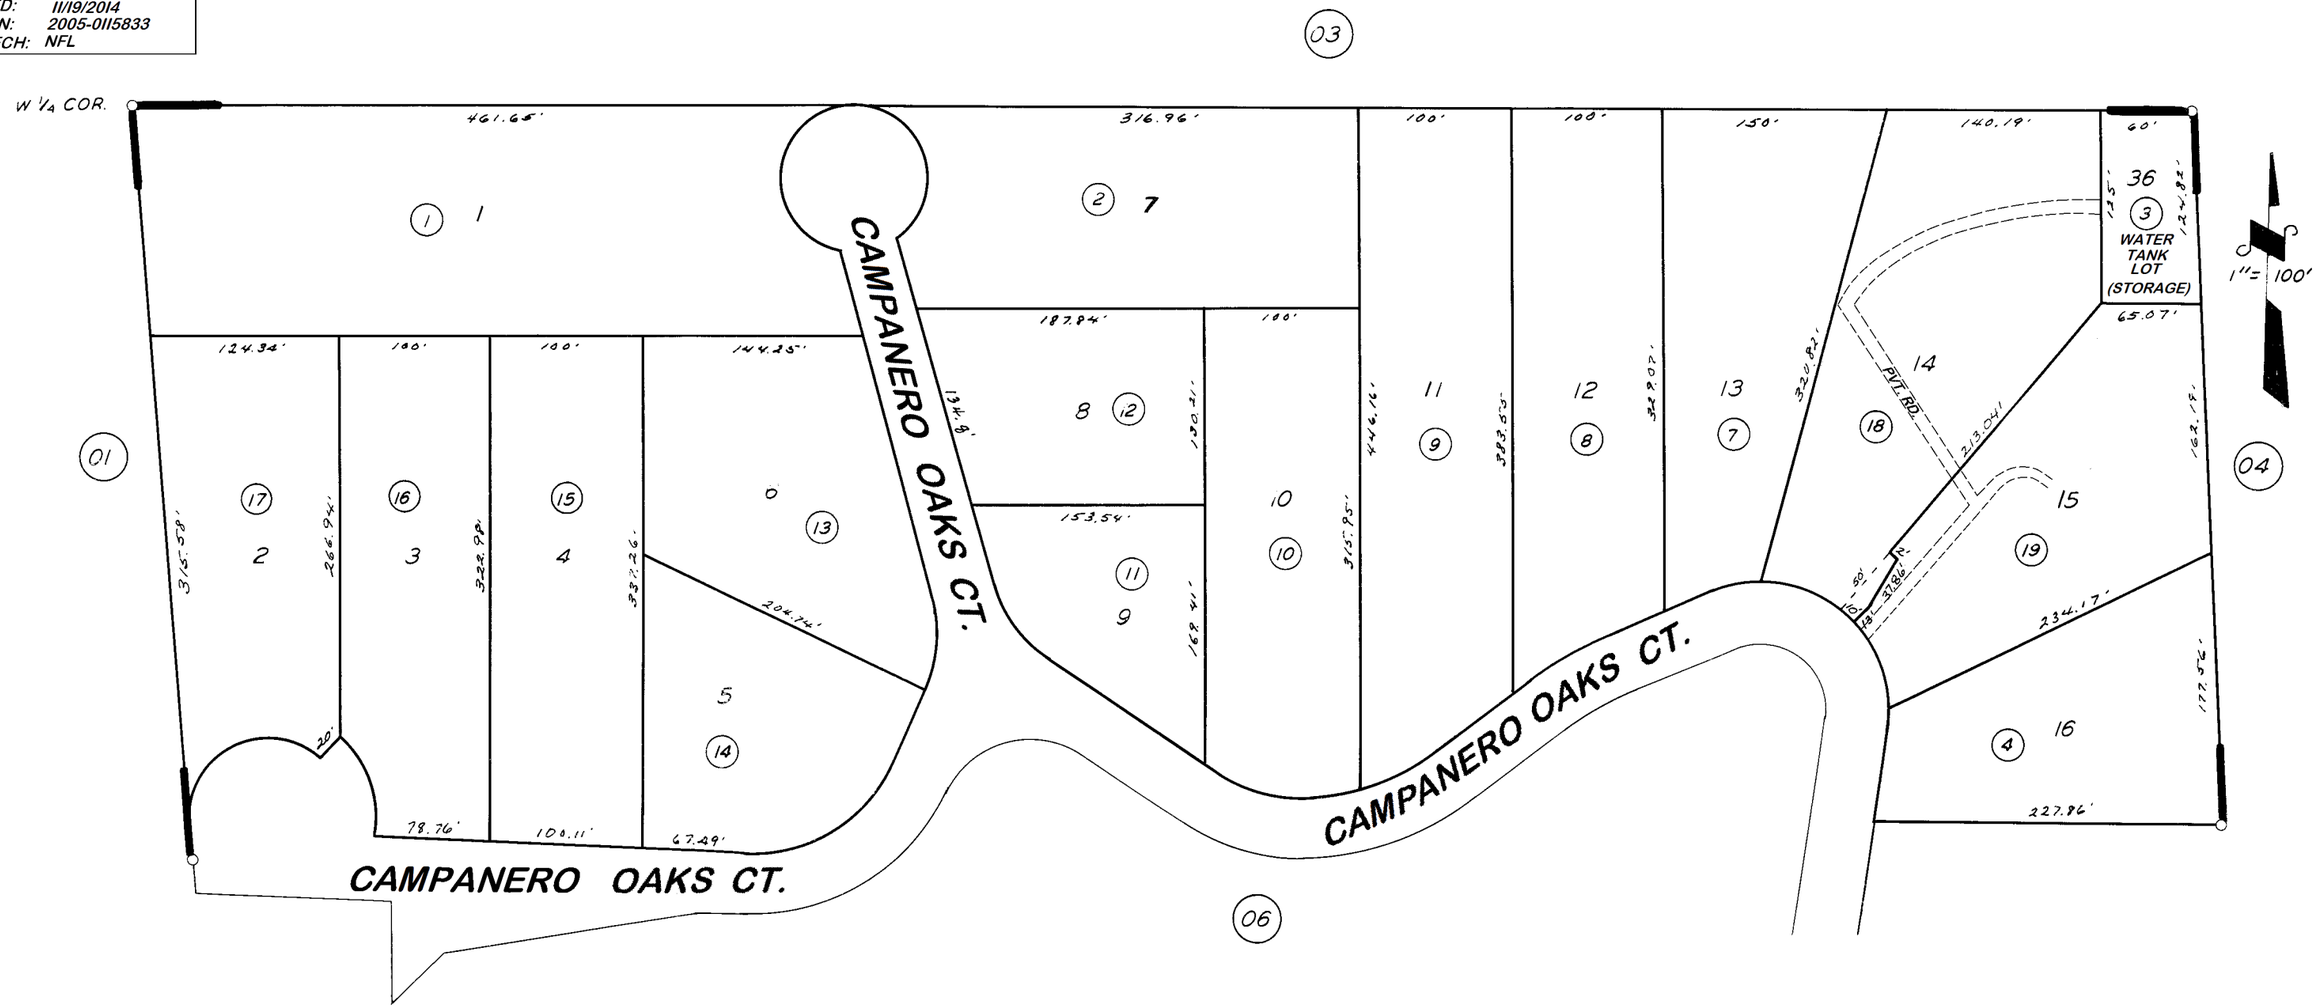

ASSESSOR'S MAPS BK. 327, PG. 05.
COUNTY OF TULARE, CALIF.

POR. TRACT NO. 285 R.M. 22-34

NOTE — ASSESSOR'S BLOCK NUMBERS SHOWN IN ELLIPSES
ASSESSOR'S PARCEL NUMBERS SHOWN IN CIRCLES