DISCLAIMER

THIS MAP WAS PREPARED FOR LOCAL PROPERTY ASSESSMENT PURPOSES ONLY. THE PARCELS SHOWN HEREON MAY NOT COMPLY WITH STATE AND LOCAL SUBDIVISION ORDINANCES. NO LIABILITY IS ASSUMED FOR THE USE OF THE INFORMATION HEREON. R & T CODE SEC. 327, 408.3, ETC.

REVISED: 06 / 16 / 2015
REASON: **ADD ABAND. RDS.**
CAD TECH: **KMS**

E 1/2 OF NE 1/4 OF SW 1/4 SEC. 32, T.24S., R.26E., M.D.B.

TAX CODE AREA 130-002

338 - 26

1" = 100'

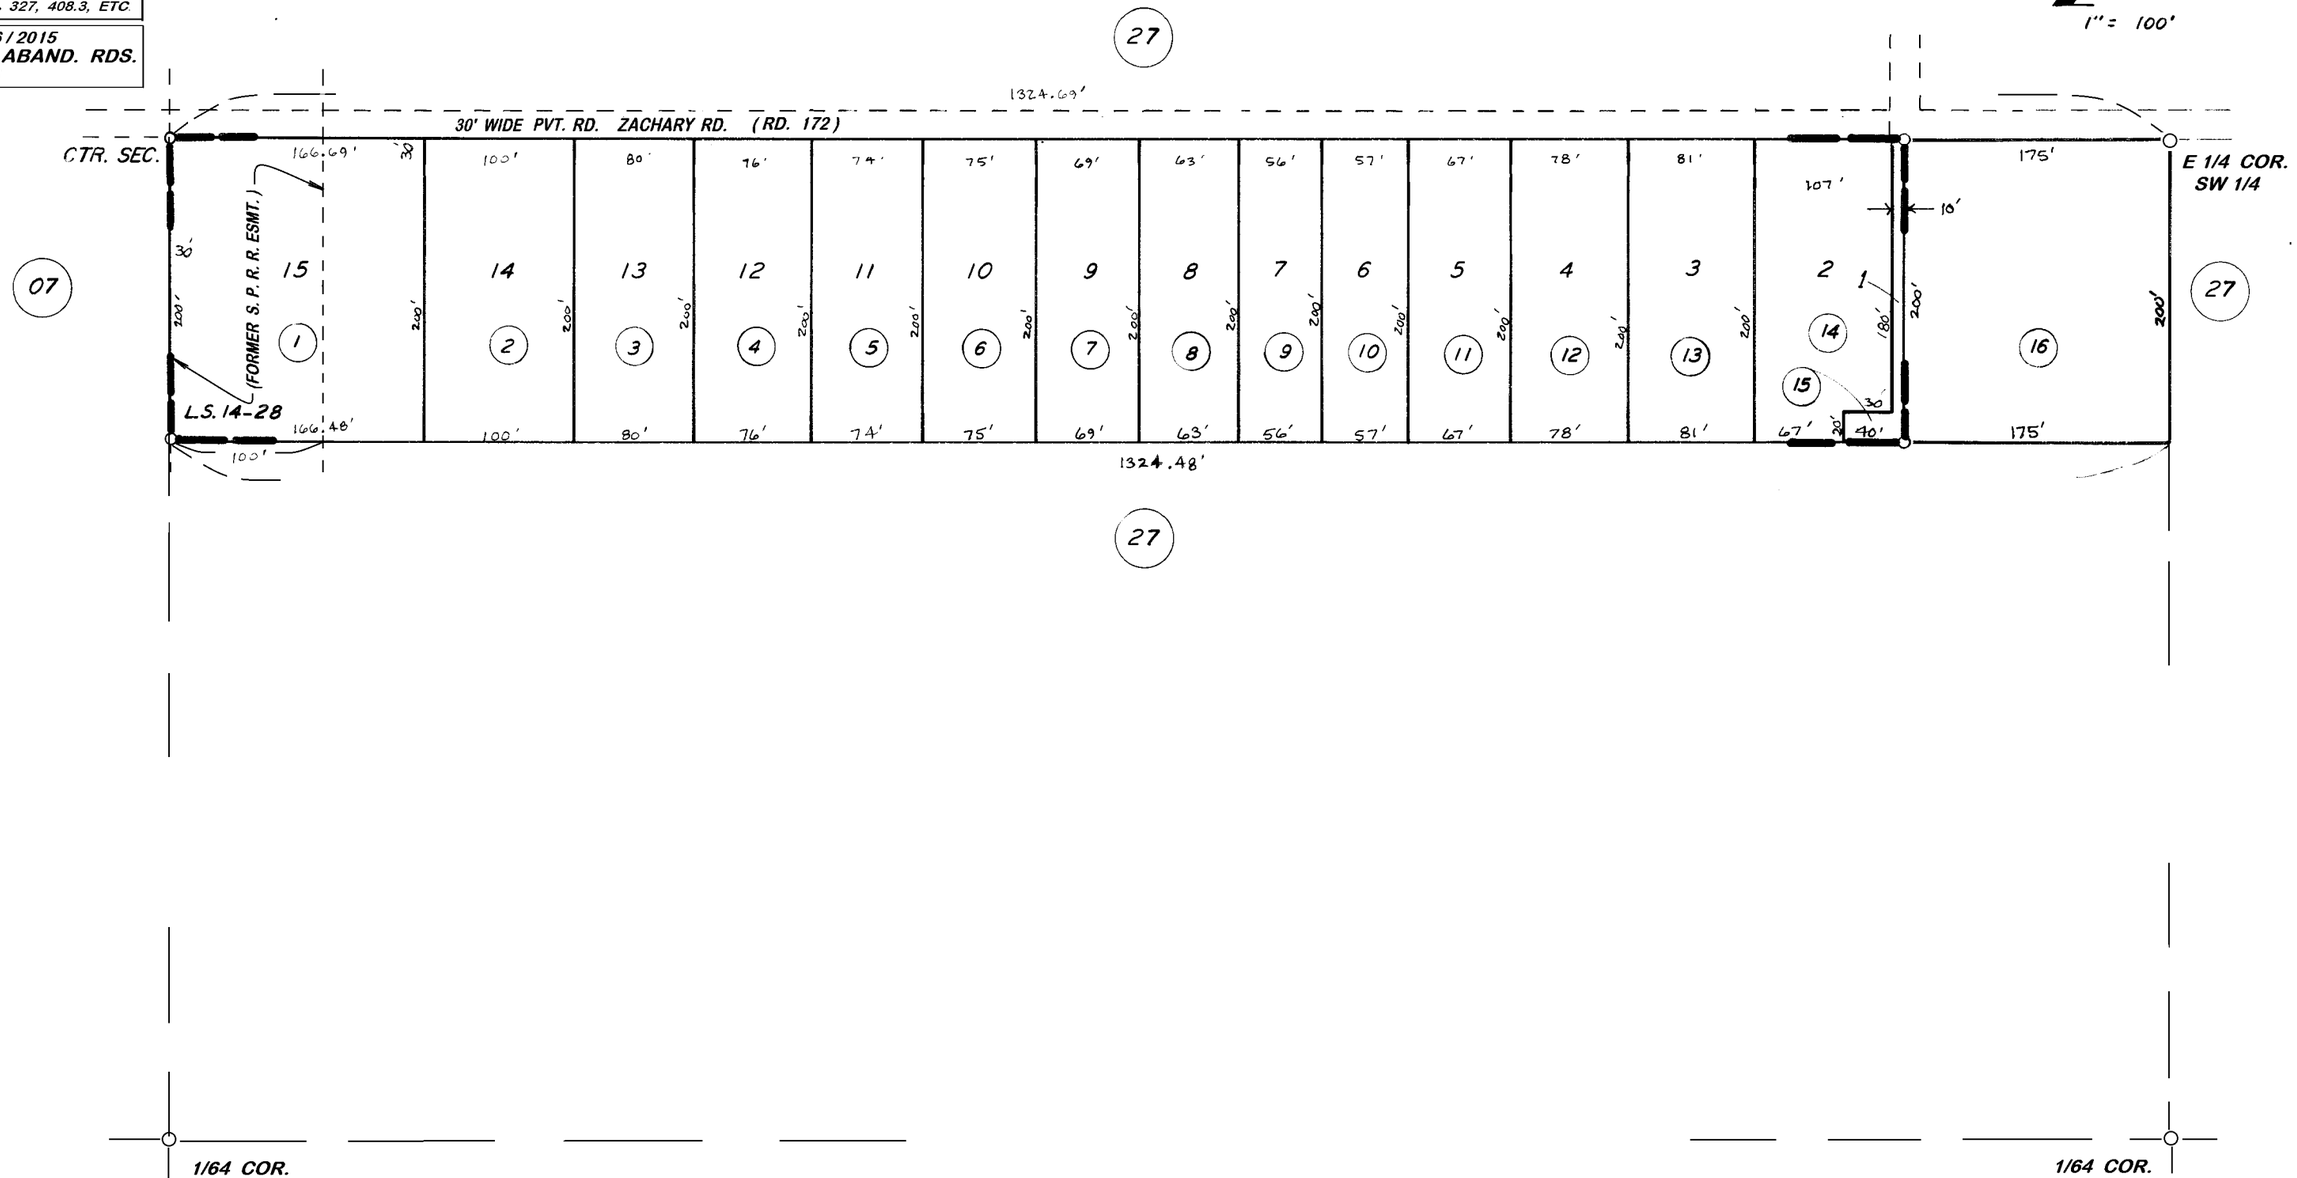

RECORD OF SURVEY, L.S. 14-28

VICINITY OF DELANO
ASSESSOR'S MAPS BK. 338, PG. 26.
COUNTY OF TULARE, CALIF.

NOTE — ASSESSOR'S BLOCK NUMBERS SHOWN IN ELLIPSES
ASSESSOR'S PARCEL NUMBERS SHOWN IN CIRCLES