S1/2 OF SW1/4 OF NE1/4 SEC.30, T.24S., R.31E., M.D.B.&M.

Tax Area Codes 345–05
111–001

DISCLAIMER

THIS MAP WAS PREPARED FOR LOCAL PROPERTY ASSESSMENT PURPOSES ONLY AND THE PARCELS SHOWN HEREON MAY NOT COMPLY WITH STATE AND LOCAL SUBDIVISION MAP ACT REQUIREMENTS. NO LIABILITY IS ASSUMED FOR THE USE OF THE INFORMATION SHOWN HEREON.

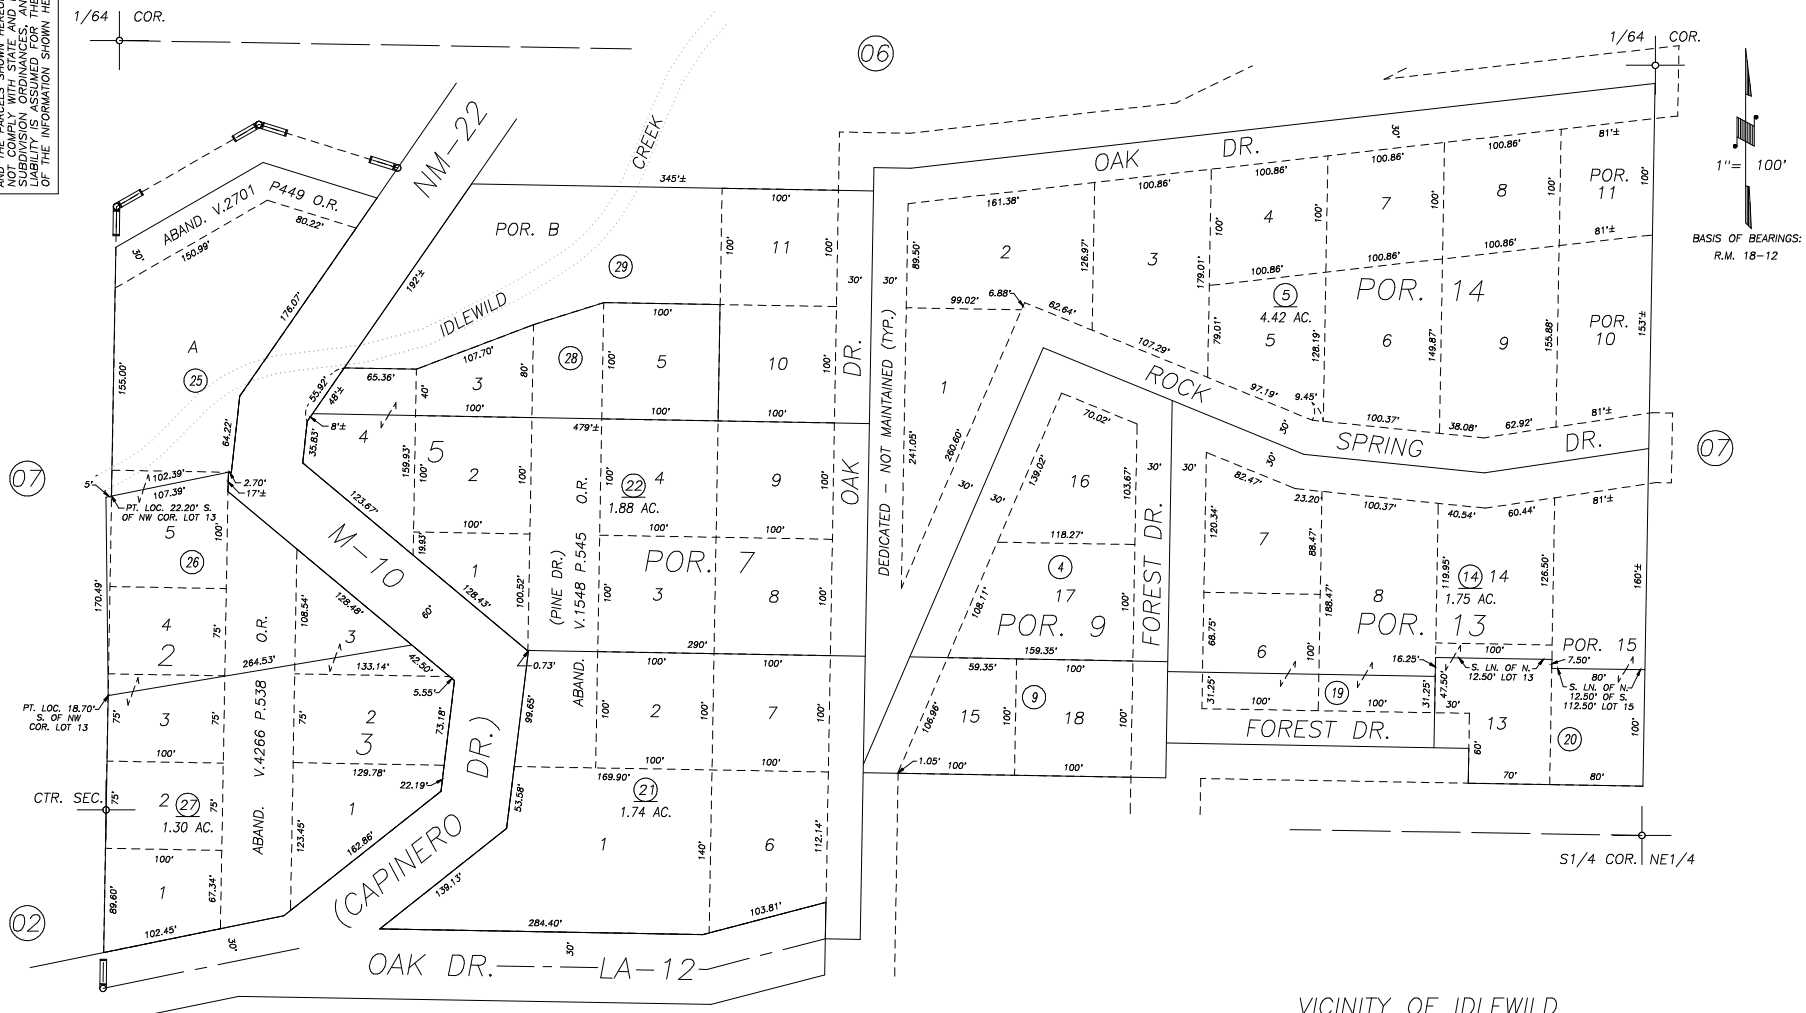

POR. IDLEWILD NO. 1, R.M. 18–12

VICINITY OF IDLEWILD
ASSESSOR'S MAPS BK. 345 , PG. 05
COUNTY OF TULARE, CALIFORNIA, U.S.A.

NOTE: Assessor's Parcel Numbers Shown in Circles (1)
Assessor's Block Numbers Shown in Elipses (123)

REVISION	DATE	TECH
2013–0055059	07/30/2014	ASG