E1/2 SEC.20, T.24S., R.31E., M.D.B.&M.

Tax Area Codes 345–19
111–001

DISCLAIMER

THIS MAP WAS PREPARED FOR LOCAL PROPERTY ASSESSMENT PURPOSES ONLY AND THE PARCELS SHOWN HEREON MAY NOT COMPLY WITH STATE AND LOCAL SUBDIVISION ORDINANCES, AND NO LIABILITY IS ASSUMED FOR THE USE OF THE INFORMATION SHOWN HEREON. R & T CODE SEC. 327, 408.3, ETC.

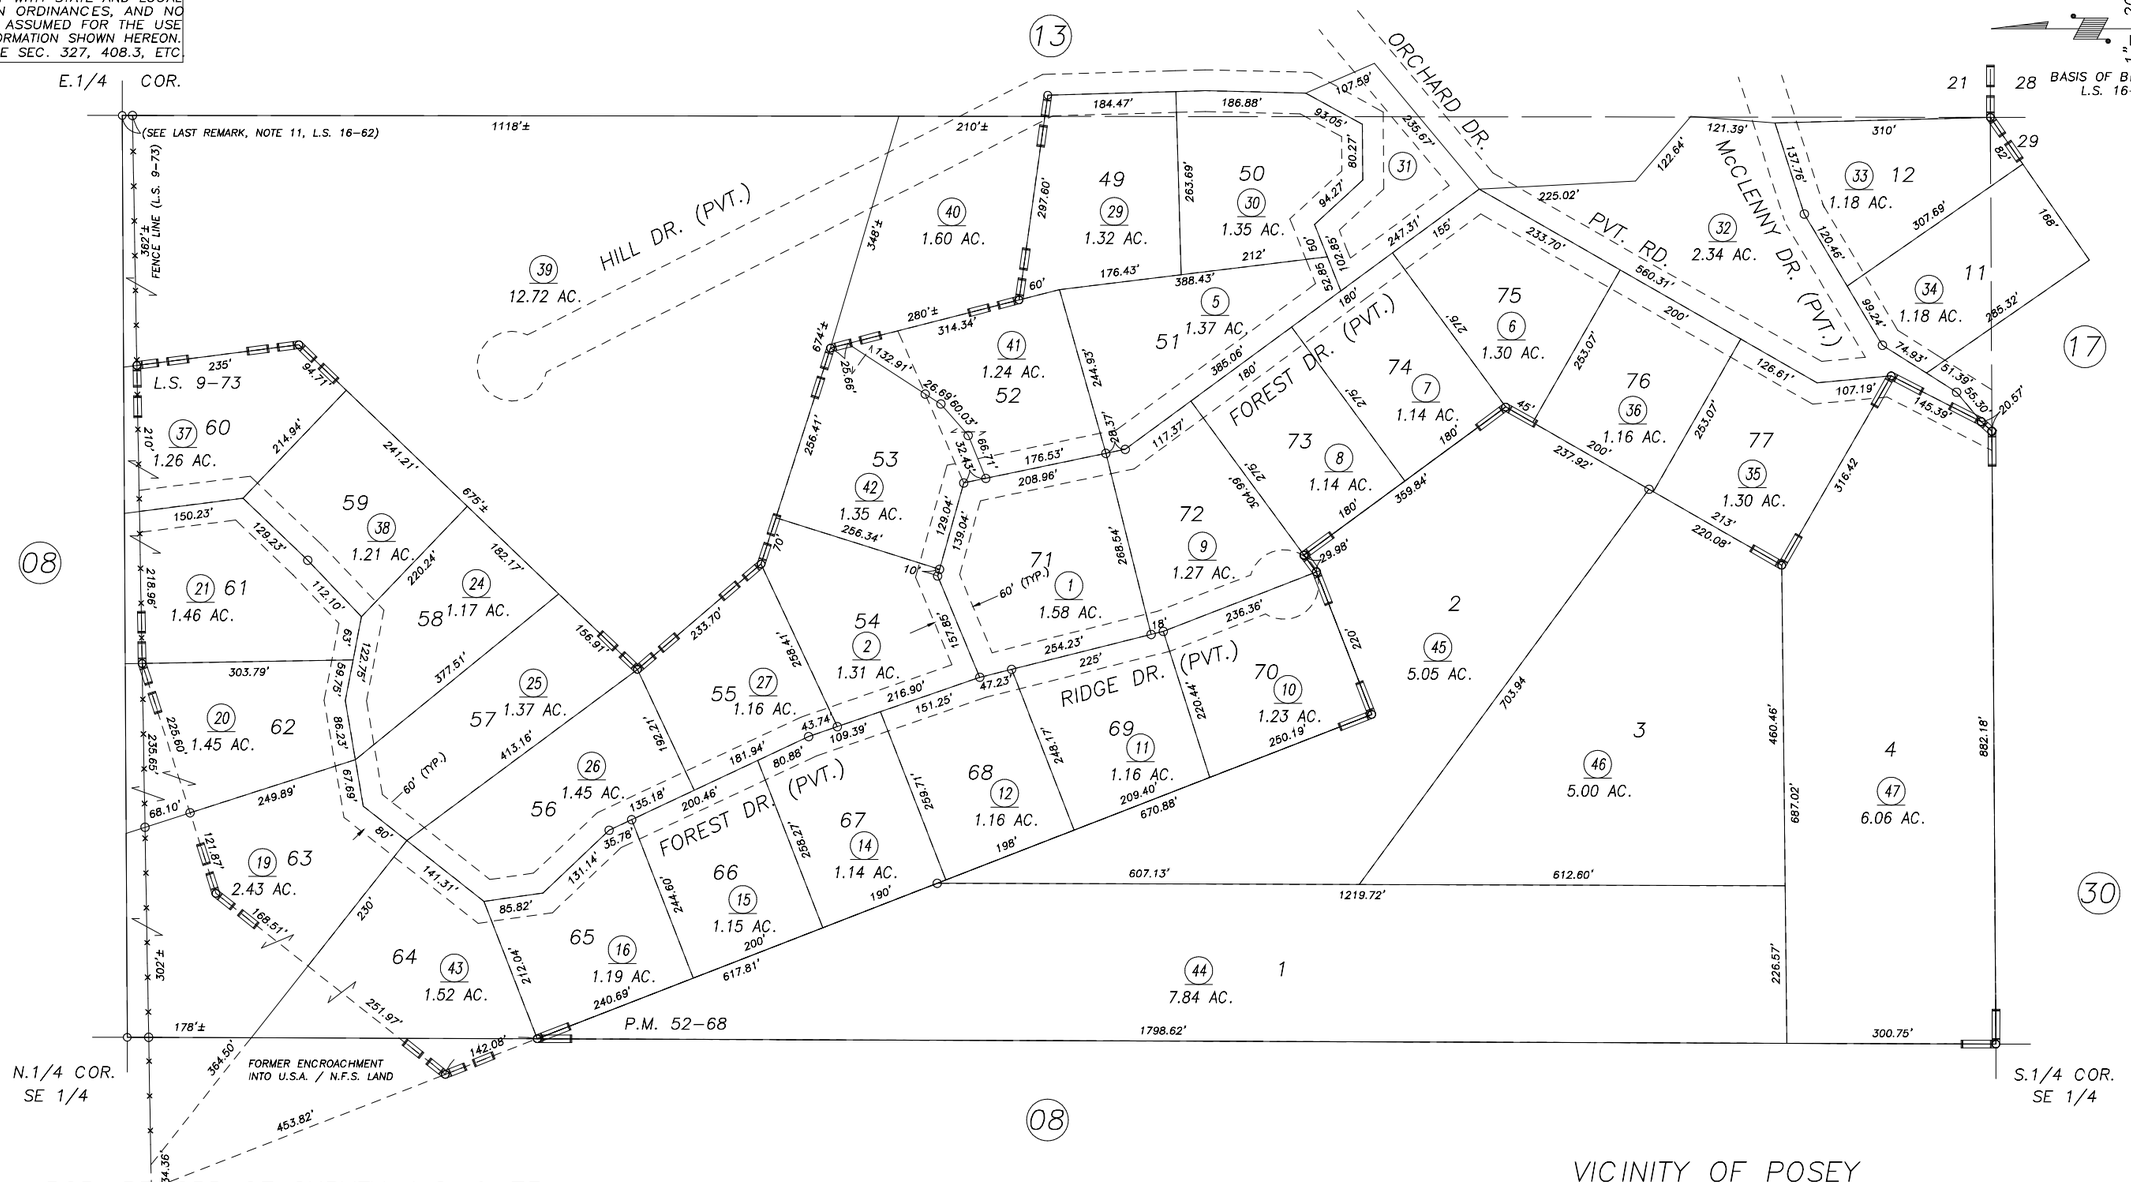

POR. RECORD OF SURVEY, L.S. 9–73
POR. RECORD OF SURVEY, L.S. 16–62 (SEC. 20 ETC.)
PARCEL MAP 5161, P.M. 52–68

VICINITY OF POSEY
ASSESSOR'S MAPS BK.345 , PG.19
COUNTY OF TULARE, CALIFORNIA, U.S.A.

NOTE: Assessor's Parcel Numbers Shown in Circles (1)
Assessor's Block Numbers Shown in Ellipses (123)

REVISION	DATE	TECH
2016–0041106	08/22/2016	GL