SW1/4 OF NE1/4 SEC.21, T.24S., R.31E., M.D.B.&M.

Tax Area Codes 345–38
111–001

DISCLAIMER

THIS MAP WAS PREPARED FOR LOCAL PROPERTY ASSESSMENT PURPOSES ONLY AND THE PARCELS SHOWN HEREON MAY NOT COMPLY WITH STATE AND LOCAL SUBDIVISION ORDINANCES, AND NO LIABILITY IS ASSUMED FOR THE USE OF THE INFORMATION SHOWN HEREON. R & T CODE SEC. 327, 408.3, ETC.

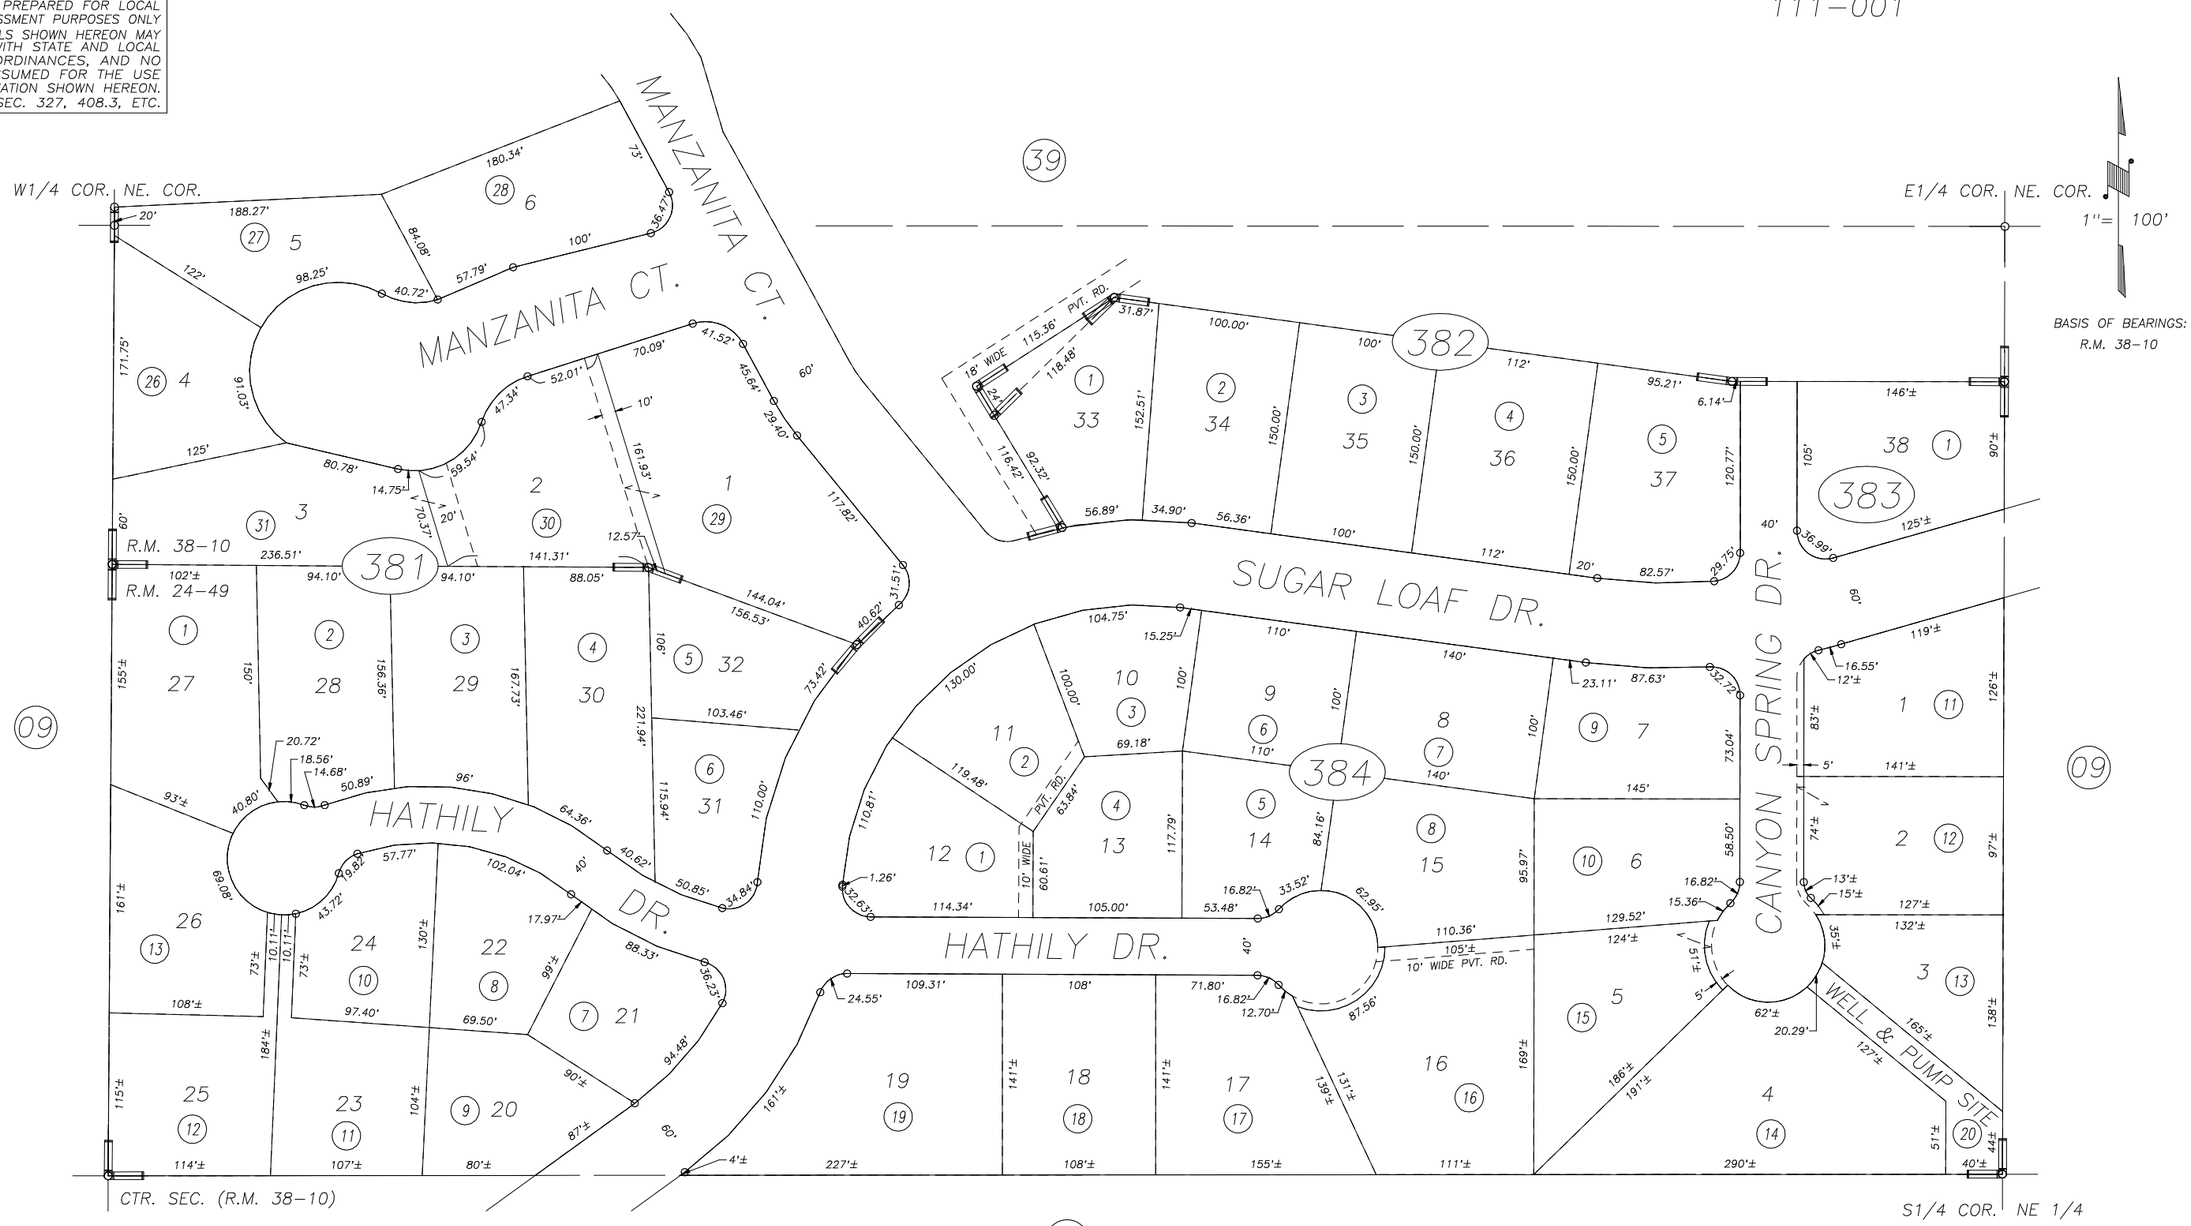

POR. RECORD OF SURVEY, L.S. 10–40 (N1/2 SEC.)
TRACT NO 421, R.M. 24–49
POR. RECORD OF SURVEY, L.S. 16–62
POR. TRACT 715, R.M. 38–10

09

VICINITY OF POSEY
ASSESSOR'S MAPS BK. 345 , PG. 38
COUNTY OF TULARE, CALIFORNIA, U.S.A.

NOTE: Assessor's Parcel Numbers Shown in Circles (1)
Assessor's Block Numbers Shown in Ellipses (123)

MAP REDRAW	03/24/2016	ARL
REVISION	DATE	TECH