N 1/2 OF NW 1/4 OF SE 1/4 SEC.5, T.14S., R.28E., M.D.B.&M.

TAX CODE AREA **001-04**

DISCLAIMER

THIS MAP WAS PREPARED FOR LOCAL PROPERTY ASSESSMENT PURPOSES ONLY. THE PARCELS SHOWN HEREON MAY NOT COMPLY WITH STATE AND LOCAL SUBDIVISION ORDINANCES. NO LIABILITY IS ASSUMED FOR THE USE OF THE INFORMATION HEREON. R & T CODE SEC. 327, 408.3, ETC.

REVISED: 08/20/2014
REASON: MAP CHANGE ONLY
CAD TECH: NFL

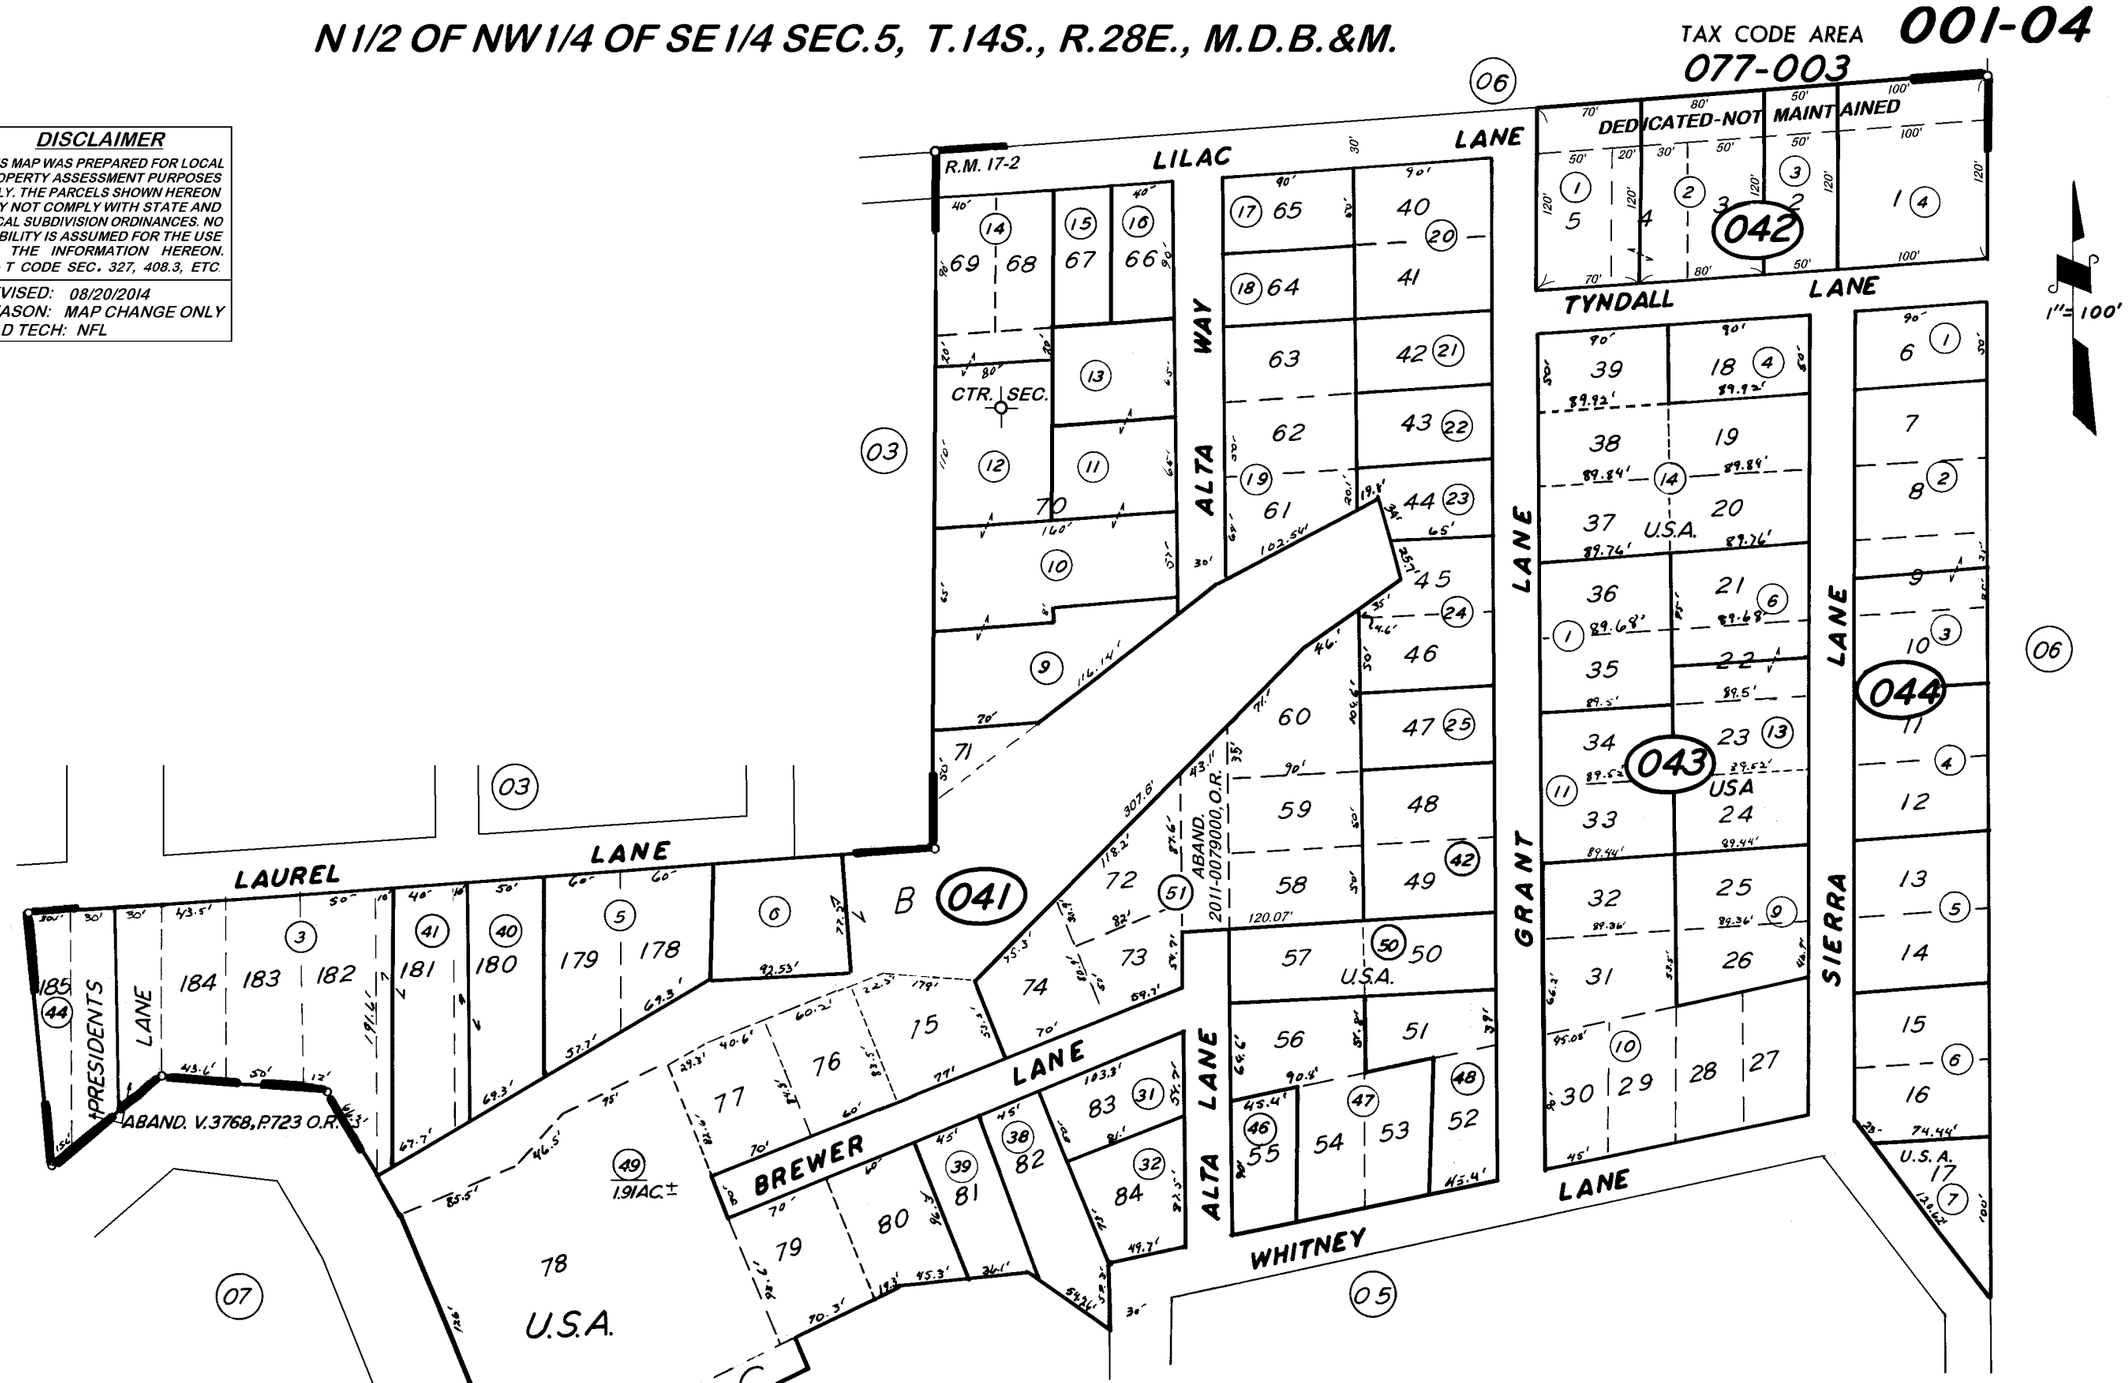

NOTE — ASSESSOR'S BLOCK NUMBERS SHOWN IN ELLIPSES
ASSESSOR'S PARCEL NUMBERS SHOWN IN CIRCLES

ASSESSOR'S MAPS BK. **001**, PG. **04**.
COUNTY OF TULARE, CALIF.