DISCLAIMER

THIS MAP WAS PREPARED FOR LOCAL PROPERTY ASSESSMENT PURPOSES ONLY. THE PARCELS SHOWN HEREON MAY NOT COMPLY WITH STATE AND LOCAL SUBDIVISION ORDINANCES. NO LIABILITY IS ASSUMED FOR THE USE OF THE INFORMATION HEREON.

REVISED: 12/17/2007
REASON: SURVEY, L.S. 6 - 43
CAD TECH: KMS

POR. SW¼ OF NE¼ & POR. NW¼ OF SE¼ SEC. 5, T.14S., R.28E., M. D. B. & M.

TAX CODE AREA **01-06**

77-003

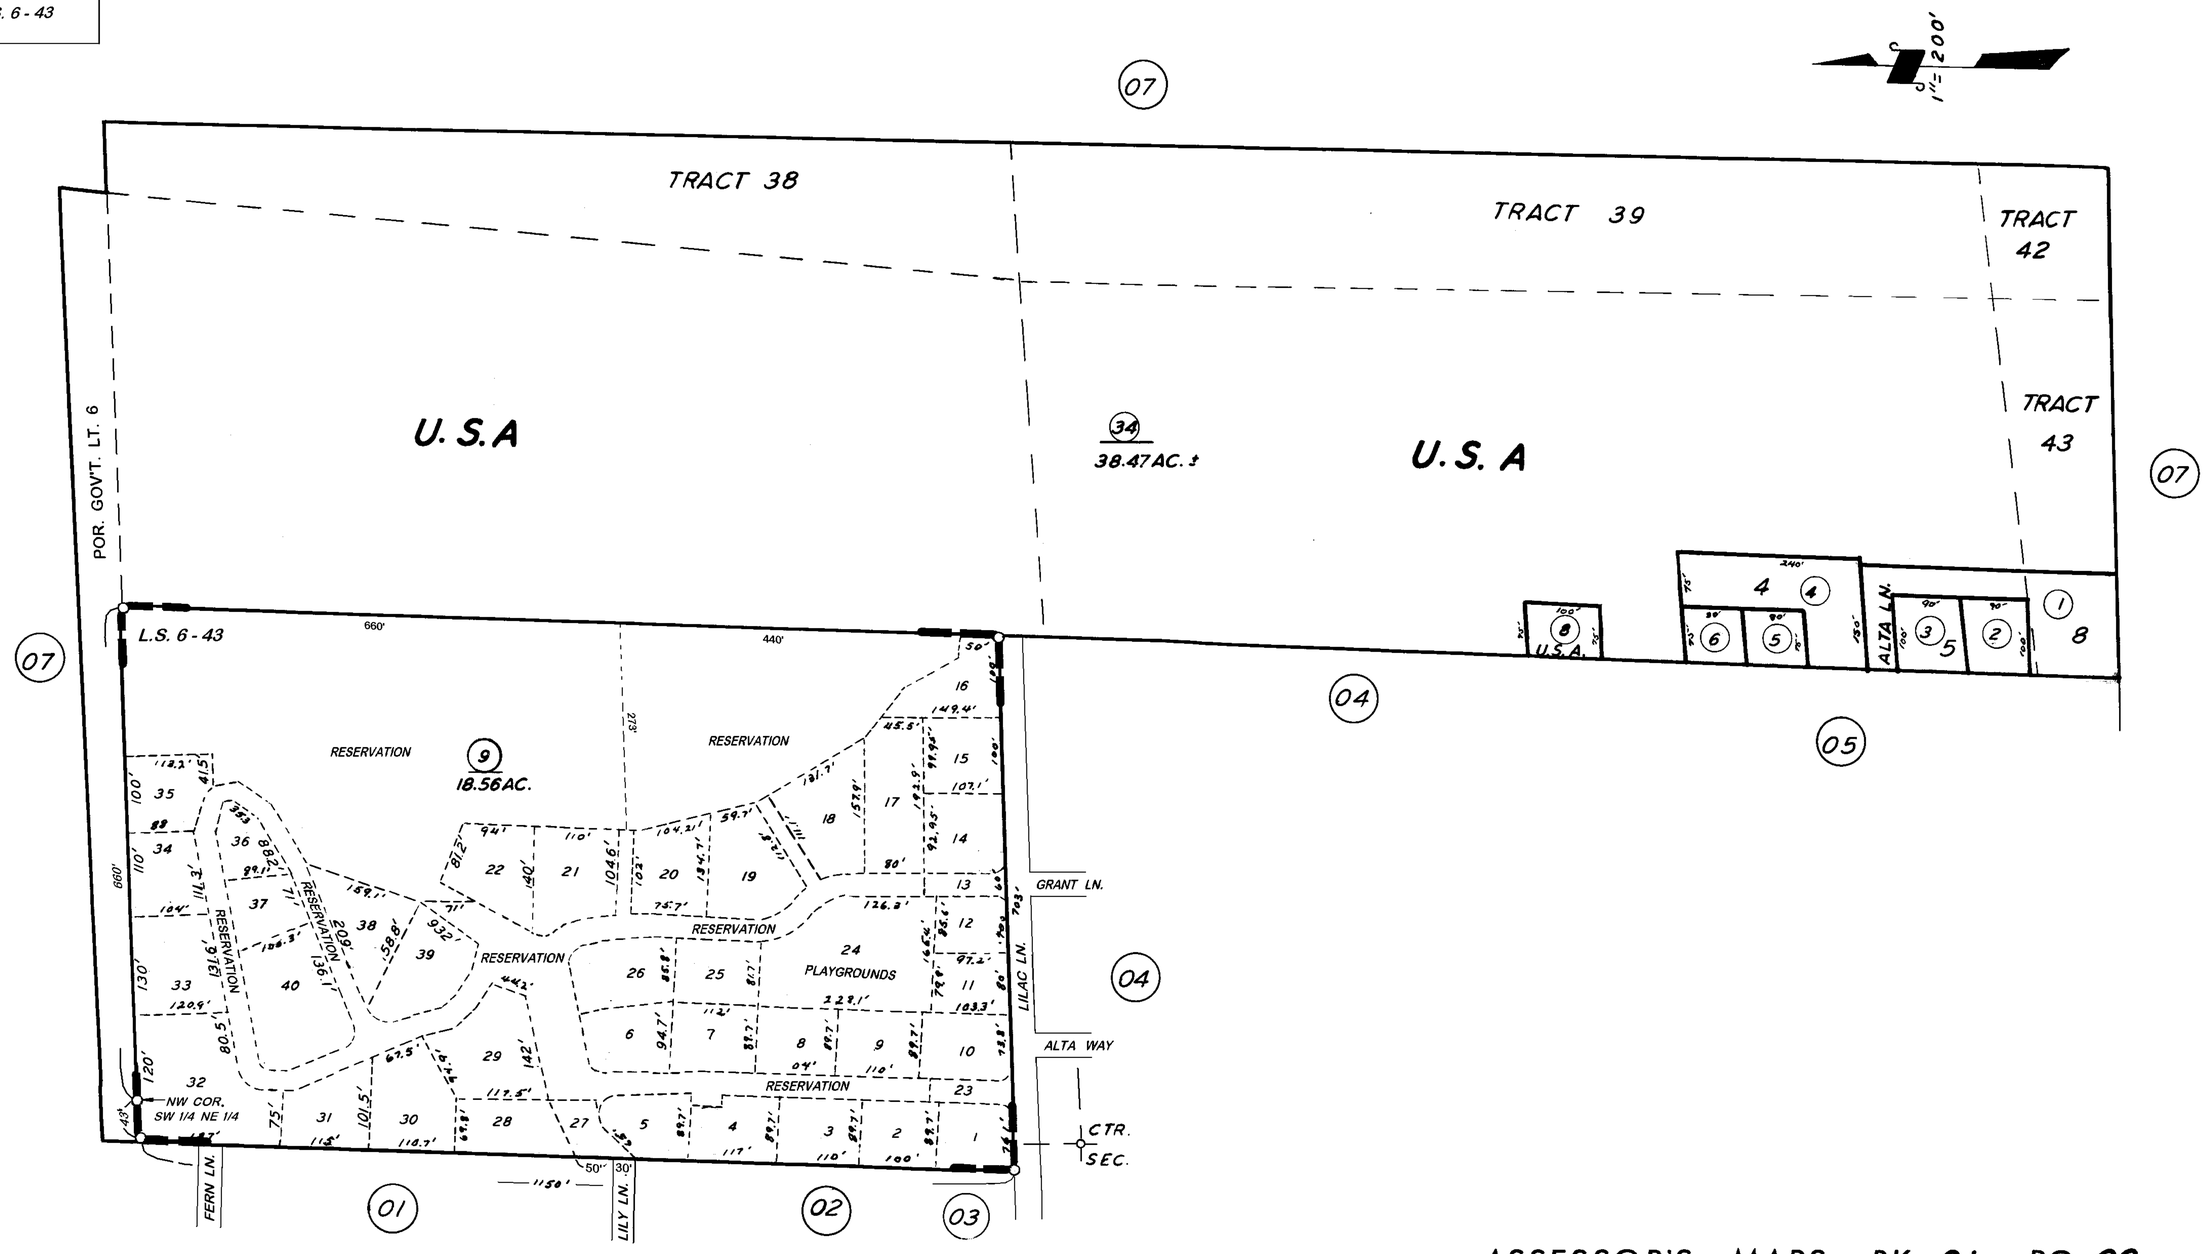

RECORD OF SURVEY (SIERRA MASONIC FAMILY CLUB), L.S. 6 - 43

ASSESSOR'S MAPS BK. 01, PG. 06

COUNTY OF TULARE, CALIF.

NOTE — ASSESSOR'S BLOCK NUMBERS SHOWN IN ELLIPSES
ASSESSOR'S PARCEL NUMBERS SHOWN IN CIRCLES