DISCLAIMER

THIS MAP WAS PREPARED FOR LOCAL PROPERTY ASSESSMENT PURPOSES ONLY. THE PARCELS SHOWN HEREON MAY NOT COMPLY WITH STATE AND LOCAL SUBDIVISION ORDINANCES. NO LIABILITY IS ASSUMED FOR THE USE OF THE INFORMATION HEREON.

REVISED: 01/07/2013
REASON: 2005-0053875
CAD TECH: ASG

S½ T.14 S., R.28 E. M. D. B. & M.

TAX CODE AREA
68-021
68-023

01-11

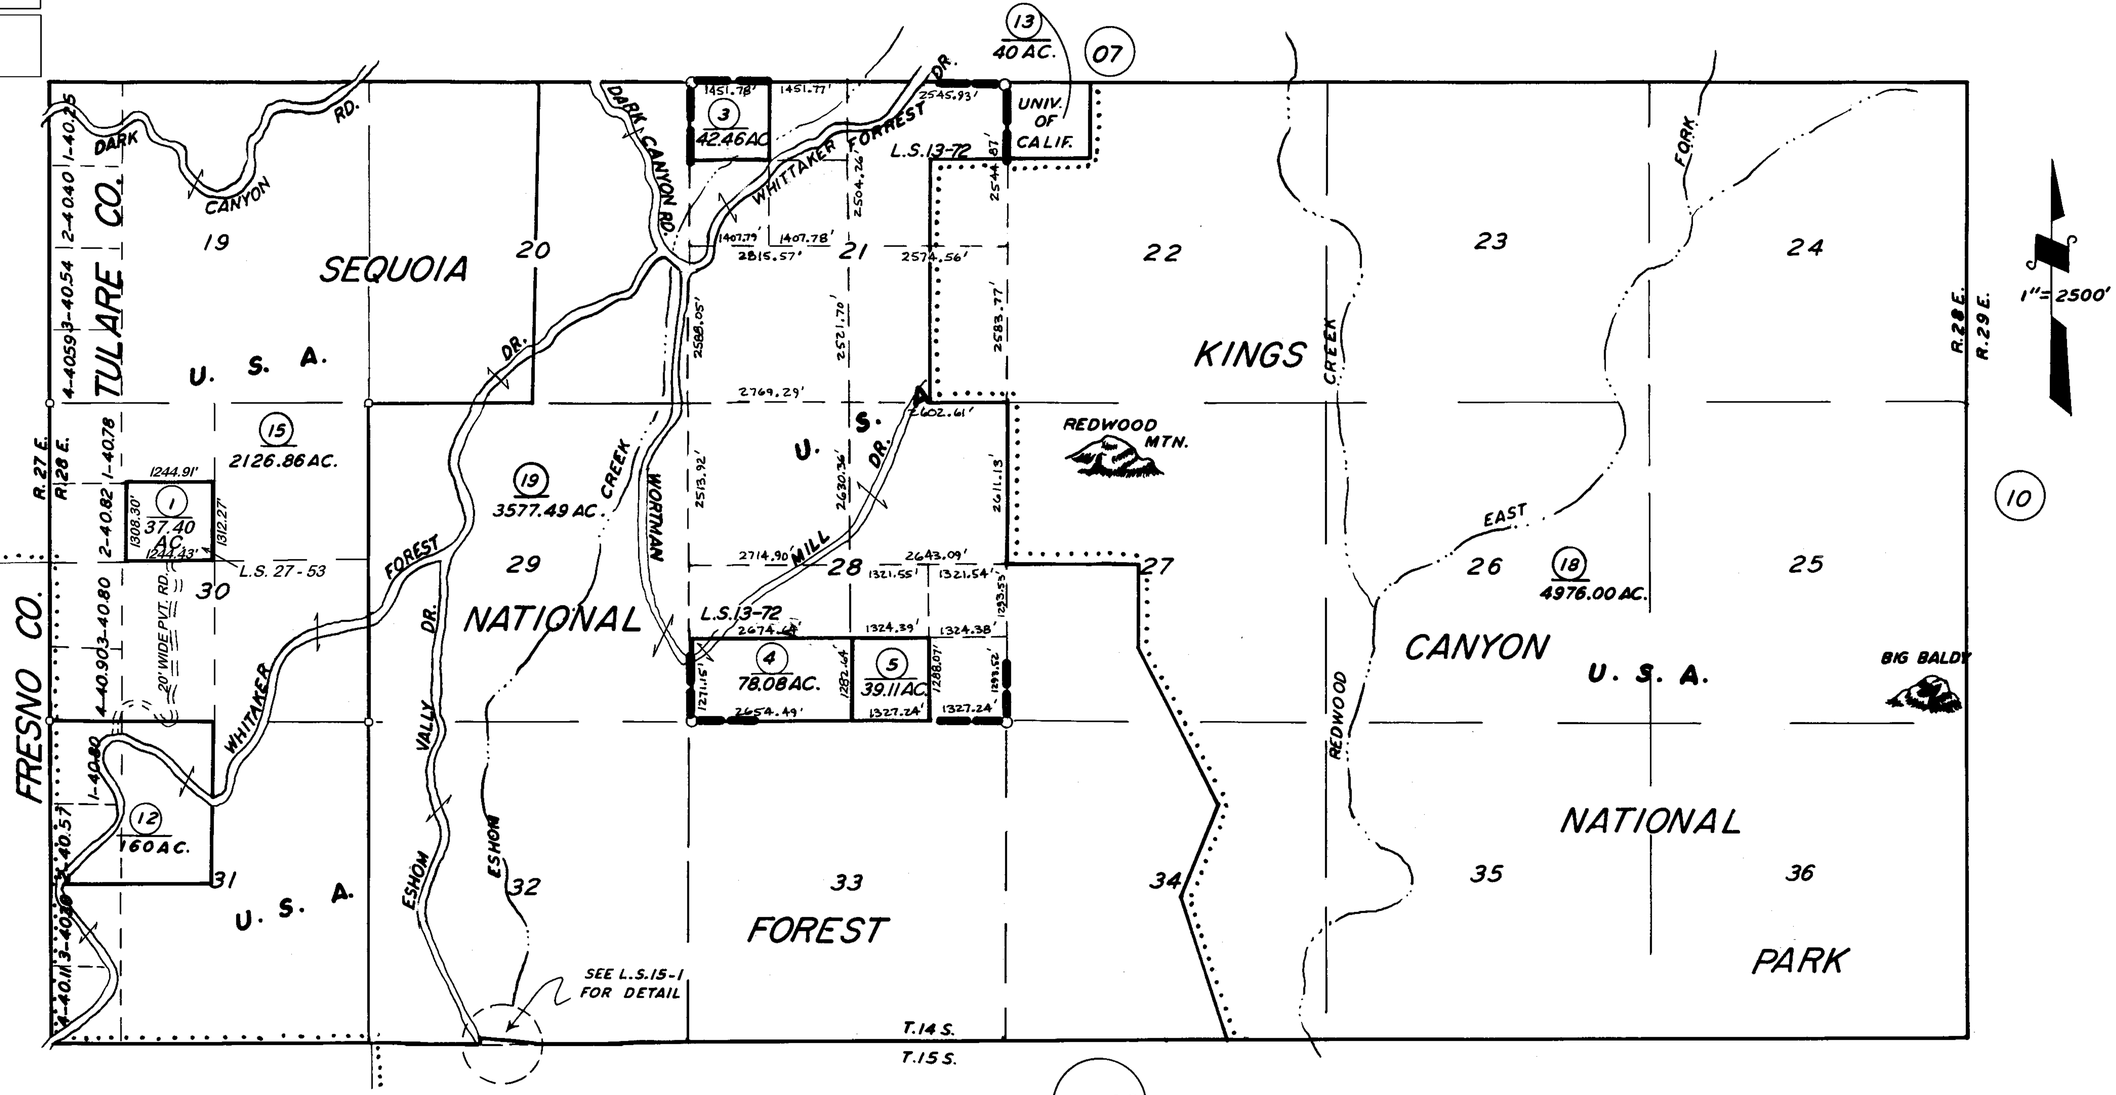

POR. RECORD OF SURVEY, L.S. 13-72
POR. RECORD OF SURVEY, L.S. 15-1
RECORD OF SURVEY, L.S. 27-53

ASSESSOR'S MAPS BK. 01, PG. 11
COUNTY OF TULARE, CALIF.

NOTE — ASSESSOR'S BLOCK NUMBERS SHOWN IN ELLIPSES
ASSESSOR'S PARCEL NUMBERS SHOWN IN CIRCLES