DISCLAIMER

THIS MAP WAS PREPARED FOR LOCAL PROPERTY ASSESSMENT PURPOSES ONLY. THE PARCELS SHOWN HEREON MAY NOT COMPLY WITH STATE AND LOCAL SUBDIVISION ORDINANCES. NO LIABILITY IS ASSUMED FOR THE USE OF THE INFORMATION HEREON. R & T CODE SEC. 327, 408.3, ETC.

REVISED: 01/08/2016
REASON: 2015-0068978
TECHNICIAN: ASG

SECS. 1, 2, 3, 10, 11, 12, T.15S., R.25E., M.D.B.&M.

TAX CODE AREA
077-000
068-022

005-02

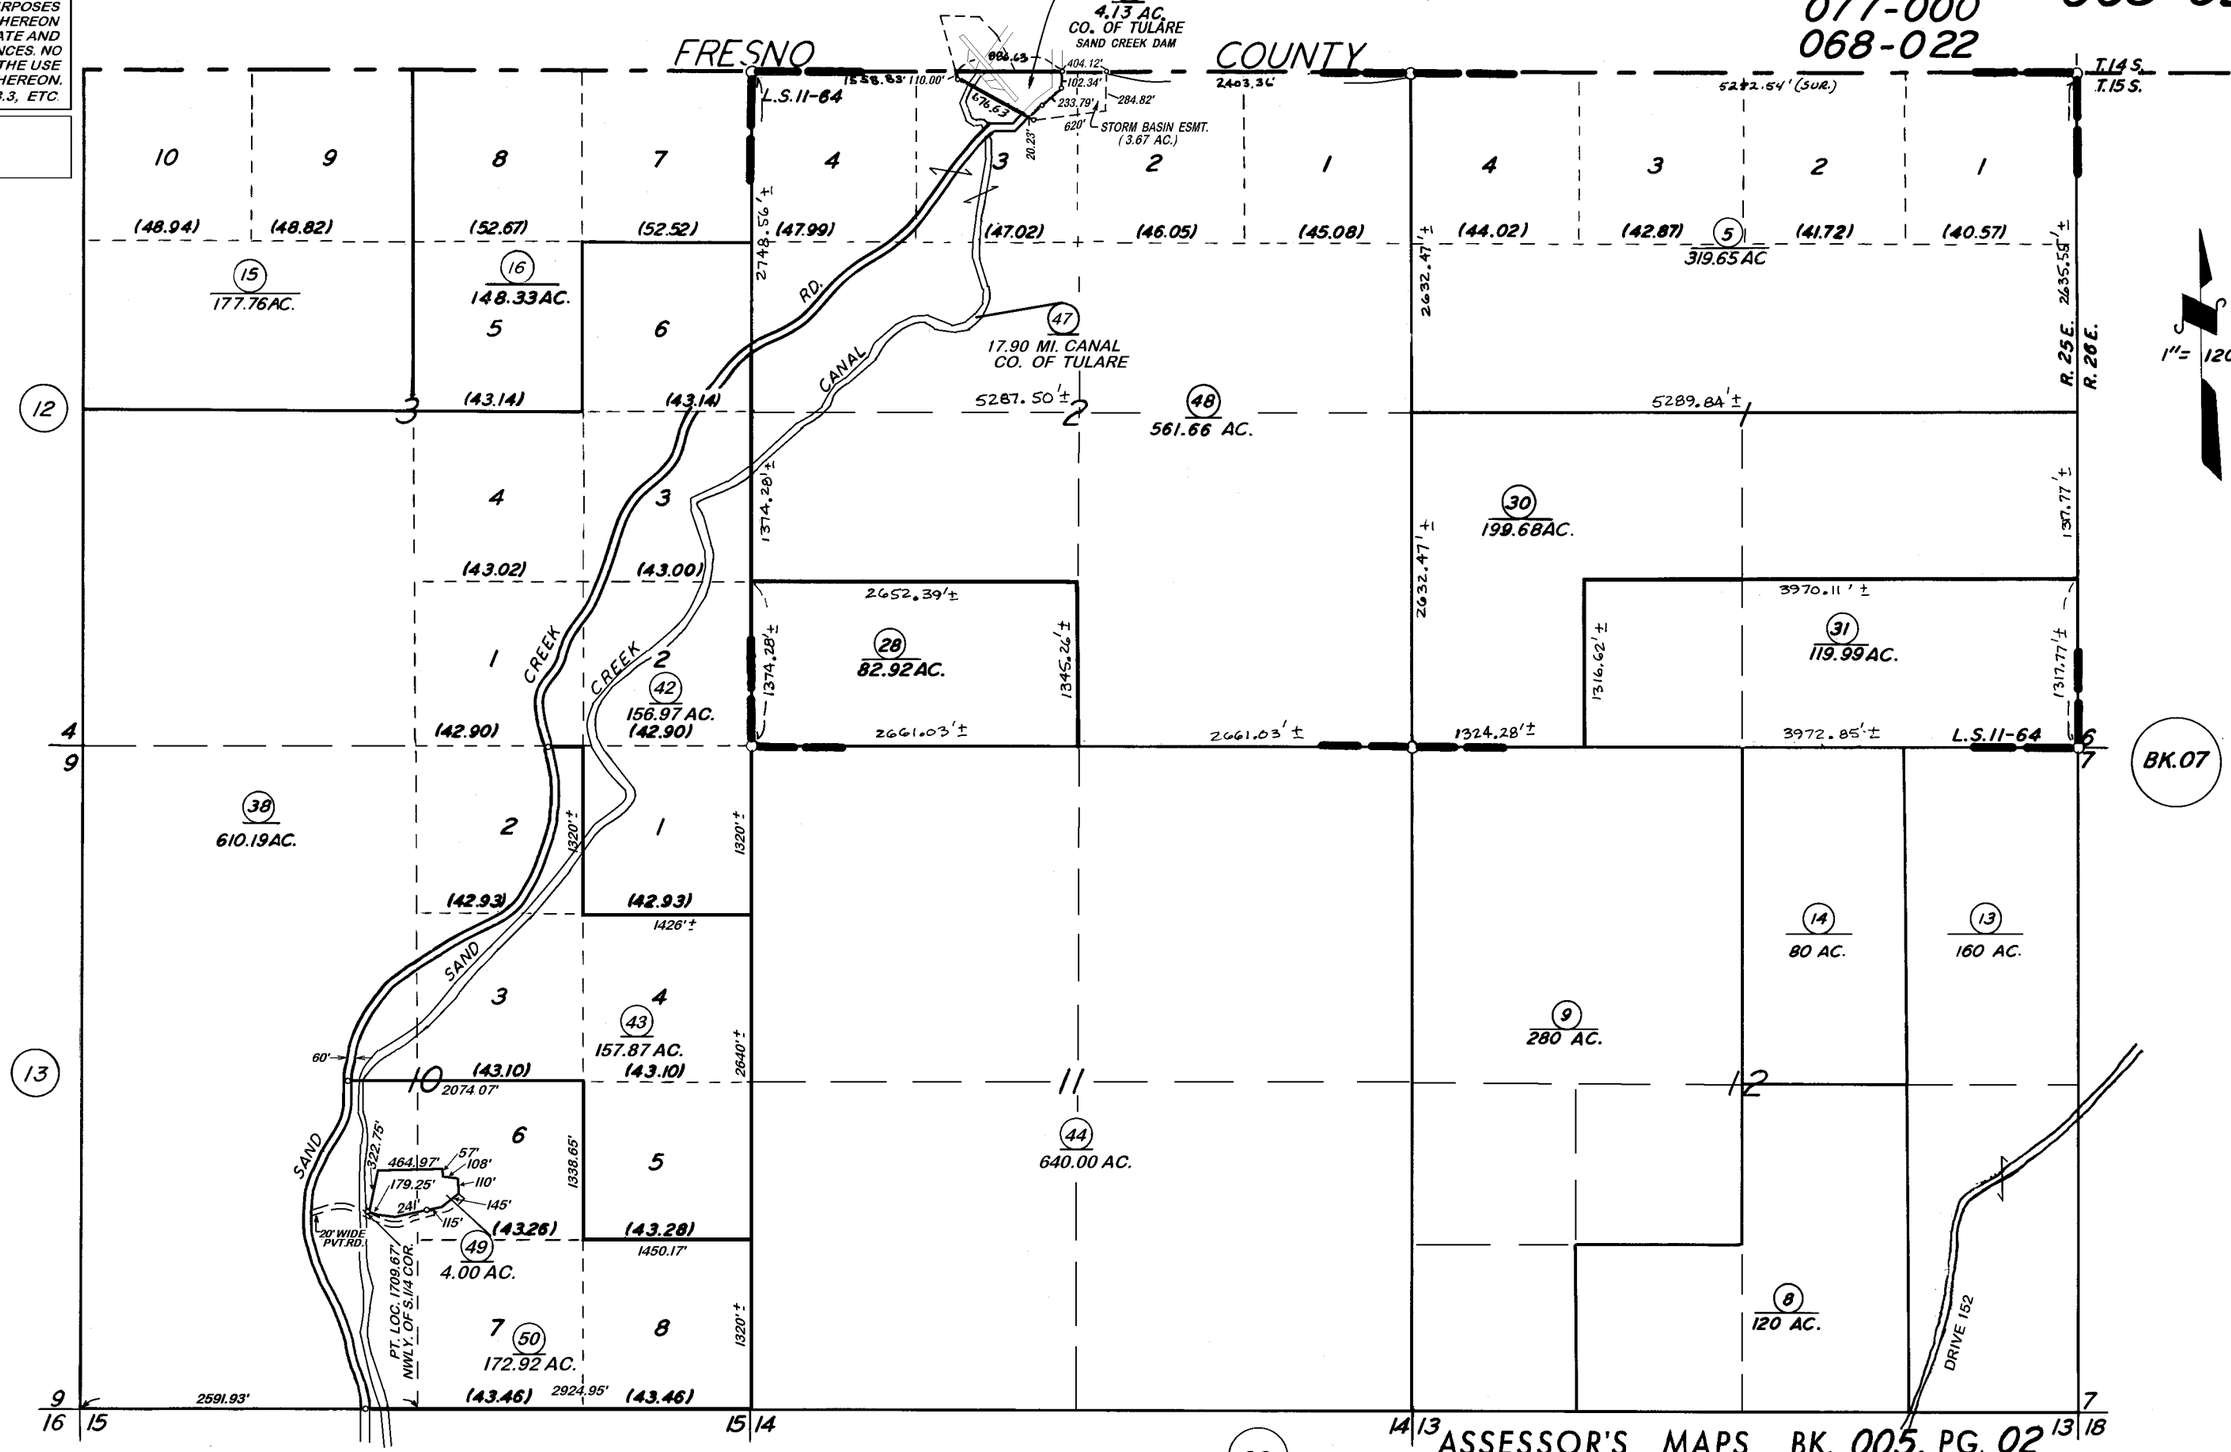

RECORD OF SURVEY, L.S.11-64

ASSESSOR'S MAPS BK. 005, PG. 02
COUNTY OF TULARE, CALIF.

NOTE — ASSESSOR'S BLOCK NUMBERS SHOWN IN ELLIPSES
ASSESSOR'S PARCEL NUMBERS SHOWN IN CIRCLES