S1/2 SEC.31, T.15S., R.25E., M.D.B.&M.

Tax Area Codes 005–24
068–015

DISCLAIMER

THIS MAP WAS PREPARED FOR LOCAL PROPERTY ASSESSMENT PURPOSES ONLY AND THE PARCELS SHOWN HEREON MAY NOT COMPLY WITH STATE AND LOCAL SUBDIVISION ORDINANCES, AND NO LIABILITY IS ASSUMED FOR THE USE OF THE INFORMATION SHOWN HEREON.

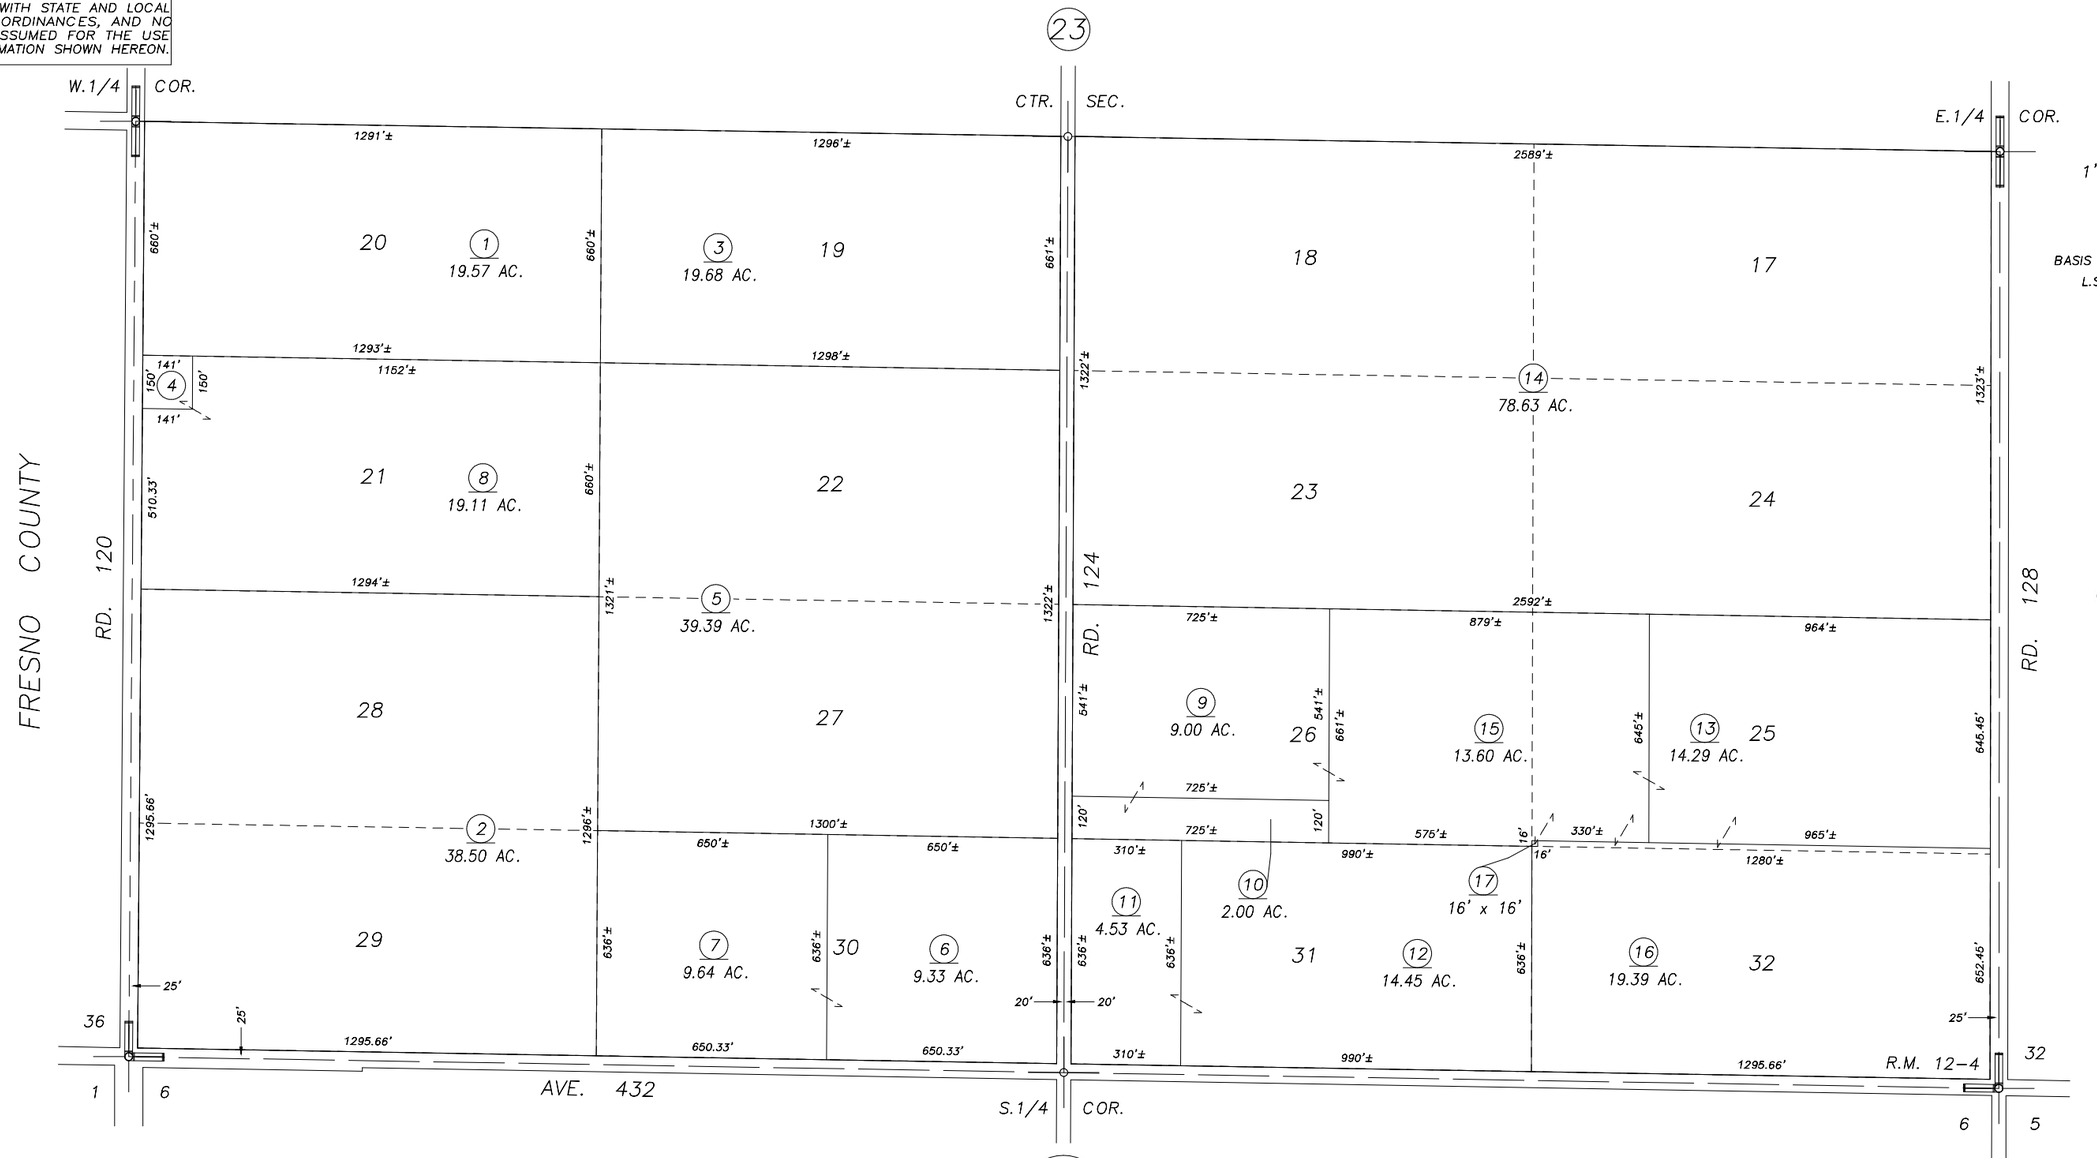

POR. A.B. BEVANS SUBDIVISION, R.M. 12–4

Bk. 021

VICINITY OF ORANGE COVE
ASSESSOR'S MAPS BK.005 , PG.24
COUNTY OF TULARE, CALIFORNIA, U.S.A.

NOTE: Assessor's Parcel Numbers Shown in Circles (1)
Assessor's Block Numbers Shown in Elipses (123)

CAD CONVERSION	07/07/2005	PHN
REVISION	DATE	TECH