Tax Area Codes 007–19
068–021

S1/2 SEC.11, T.15S., R.27E., M.D.B.&M.

DISCLAIMER

THIS MAP WAS PREPARED FOR LOCAL PROPERTY ASSESSMENT PURPOSES ONLY AND THE PARCELS SHOWN HEREON MAY NOT COMPLY WITH STATE AND LOCAL SUBDIVISION ORDINANCES, AND NO LIABILITY IS ASSUMED FOR THE USE OF THE INFORMATION SHOWN HEREON.

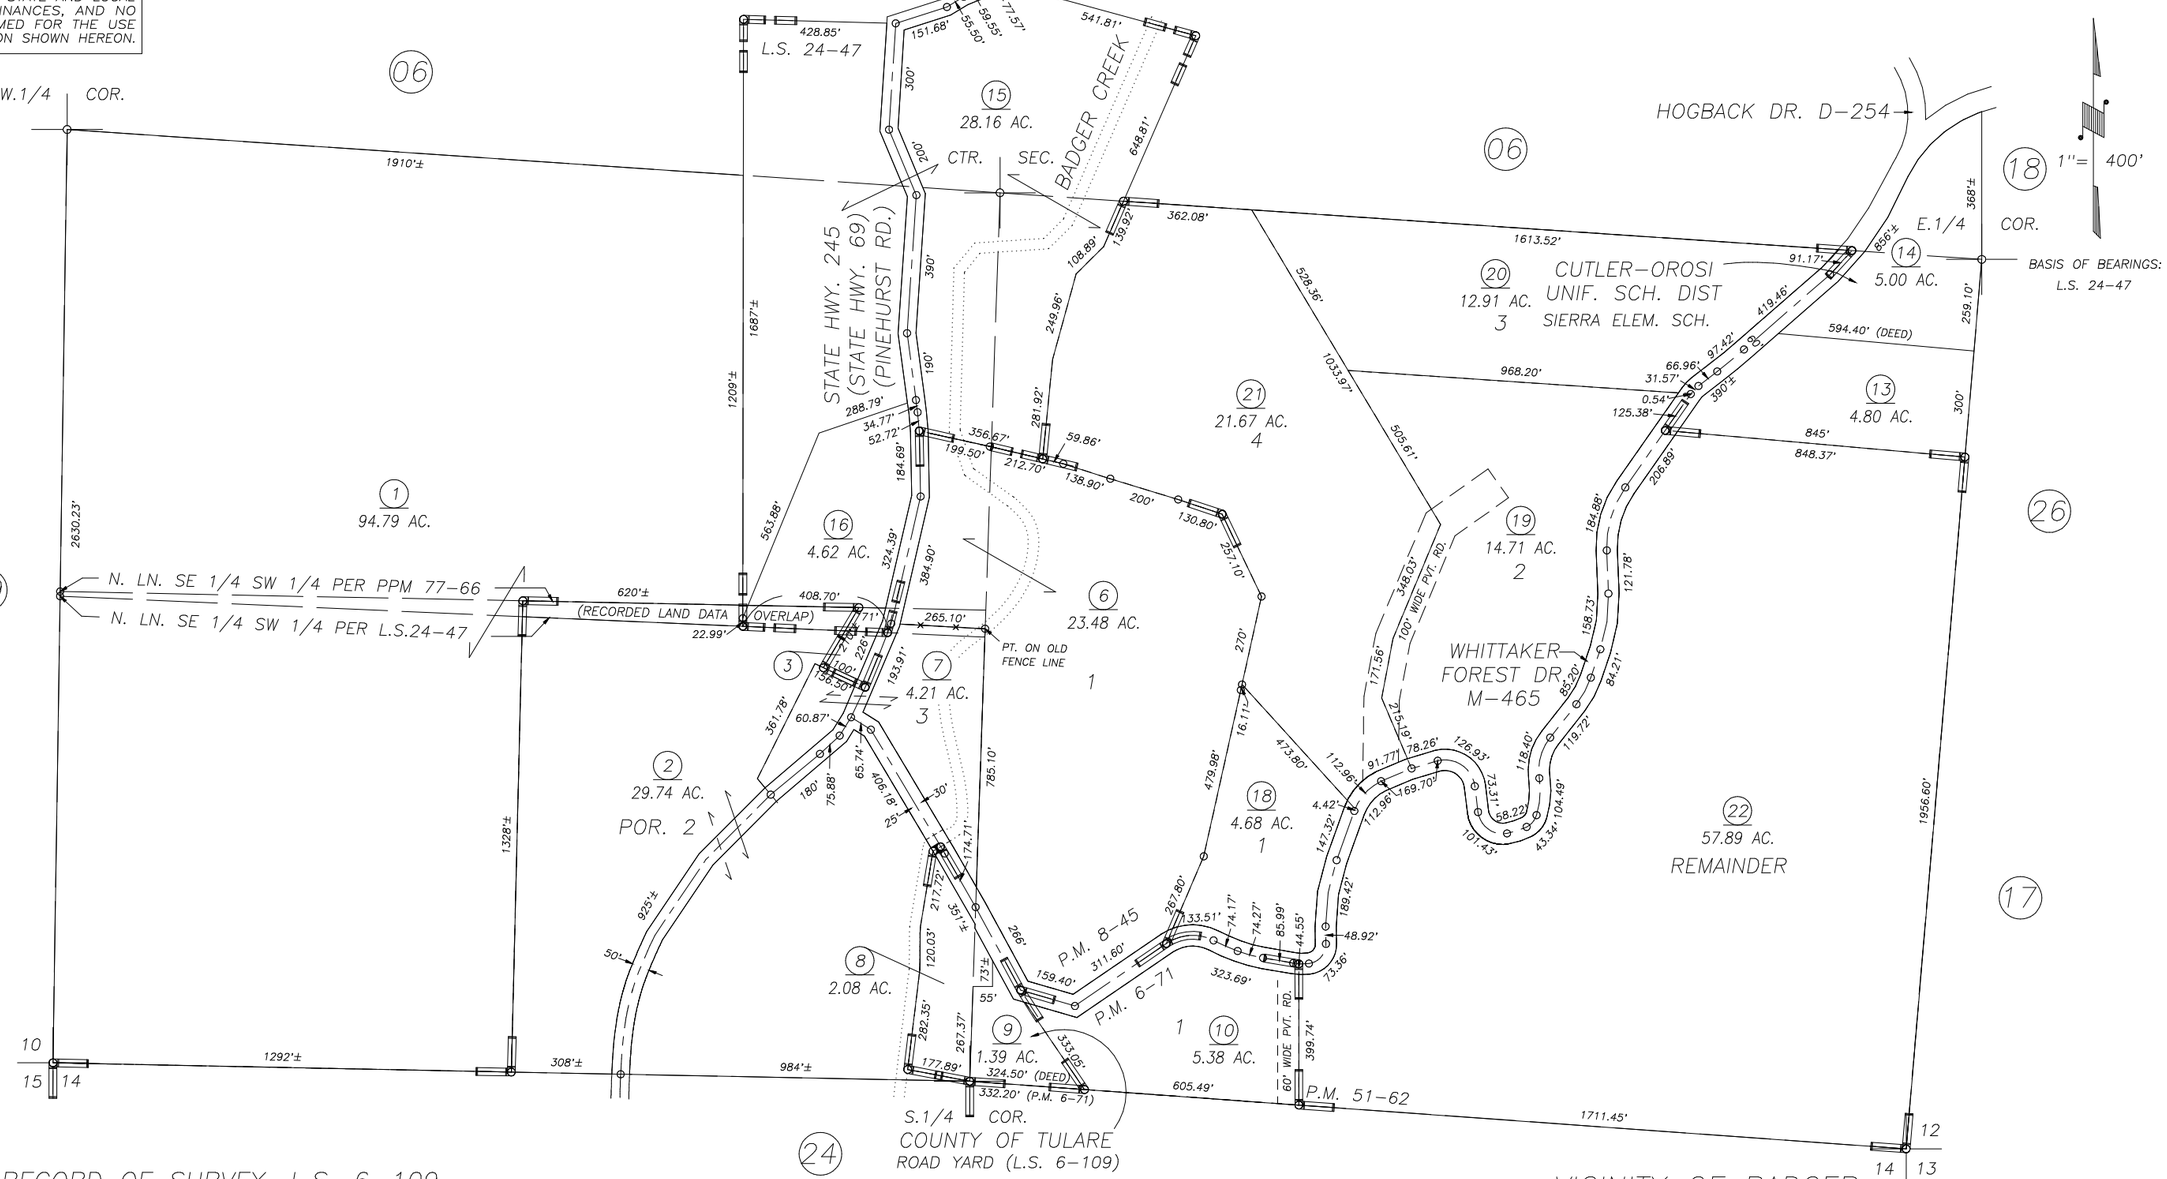

RECORD OF SURVEY, L.S. 6–109
POR. PARCEL MAP NO. 571, P.M. 6–71
POR. PARCEL MAP NO. 745, P.M. 8–45
RECORD OF SURVEY, L.S. 24–47
PARCEL MAP NO. 5056, P.M. 51–62

VICINITY OF BADGER
ASSESSOR'S MAPS BK. 007 , PG. 19
COUNTY OF TULARE, CALIFORNIA, U.S.A.

NOTE: Assessor's Parcel Numbers Shown in Circles (1)
Assessor's Block Numbers Shown in Elipses (123)

REVISION	DATE	TECH
2011–0080047	01/30/2013	ASG