DISCLAIMER

THIS MAP WAS PREPARED FOR LOCAL PROPERTY ASSESSMENT PURPOSES ONLY AND THE PARCELS SHOWN HEREON MAY NOT COMPLY WITH STATE AND LOCAL SUBDIVISION ORDINANCES, AND NO LIABILITY IS ASSUMED FOR THE USE OF THE INFORMATION SHOWN HEREON.

SEC.13&14, T.15S., R.27E., M.D.B.&M.

Tax Area Code 007-24
068-021
068-023

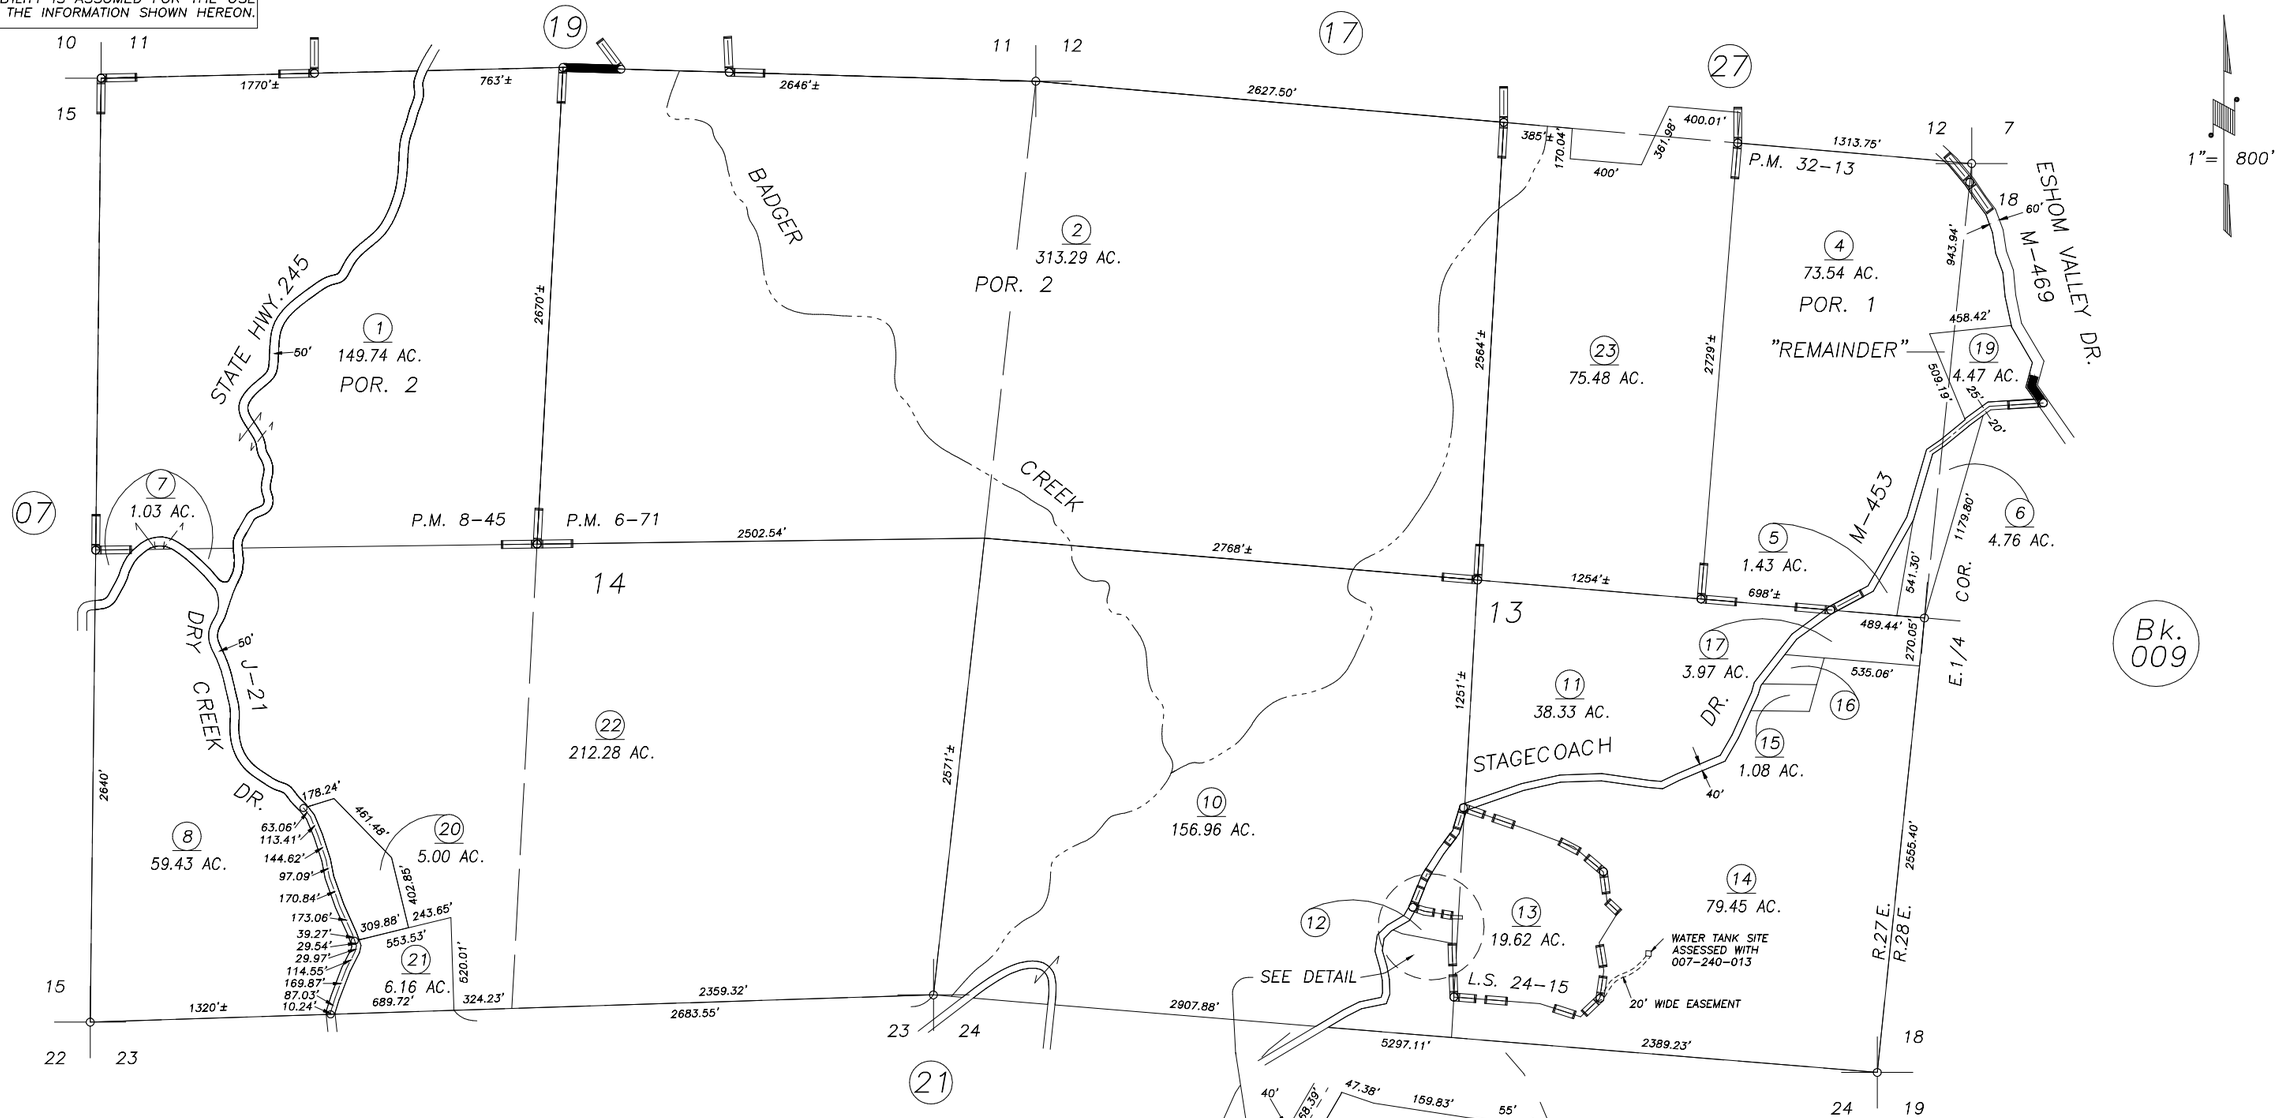

PARCEL MAP 571, P.M. 6-71
PARCEL MAP NO. 745, P.M. 8-45
PARCEL MAP 3112, P.M. 32-13
RECORD OF SURVEY, L.S. 24-15

VICINITY OF BADGER
ASSESSOR'S MAPS BK.007 , PG.24
COUNTY OF TULARE, CALIFORNIA, U.S.A.

NOTE: Assessor's Parcel Numbers Shown in Circles (1)
Assessor's Block Numbers Shown in Elipses (123)

REVISION	DATE	TECH
2011-0079966	08/17/2012	RLW