N1/2 OF SE1/4 SEC.12, T.15S., R.27E., M.D.B.&M.

Tax Area Codes 007–25
068–021

DISCLAIMER

THIS MAP WAS PREPARED FOR LOCAL PROPERTY ASSESSMENT PURPOSES ONLY AND THE PARCELS SHOWN HEREON MAY NOT COMPLY WITH STATE AND LOCAL SUBDIVISION ORDINANCES, AND NO LIABILITY IS ASSUMED FOR THE USE OF THE INFORMATION SHOWN HEREON.

1"= 300'

BASIS OF BEARINGS:
P.M. 50–80

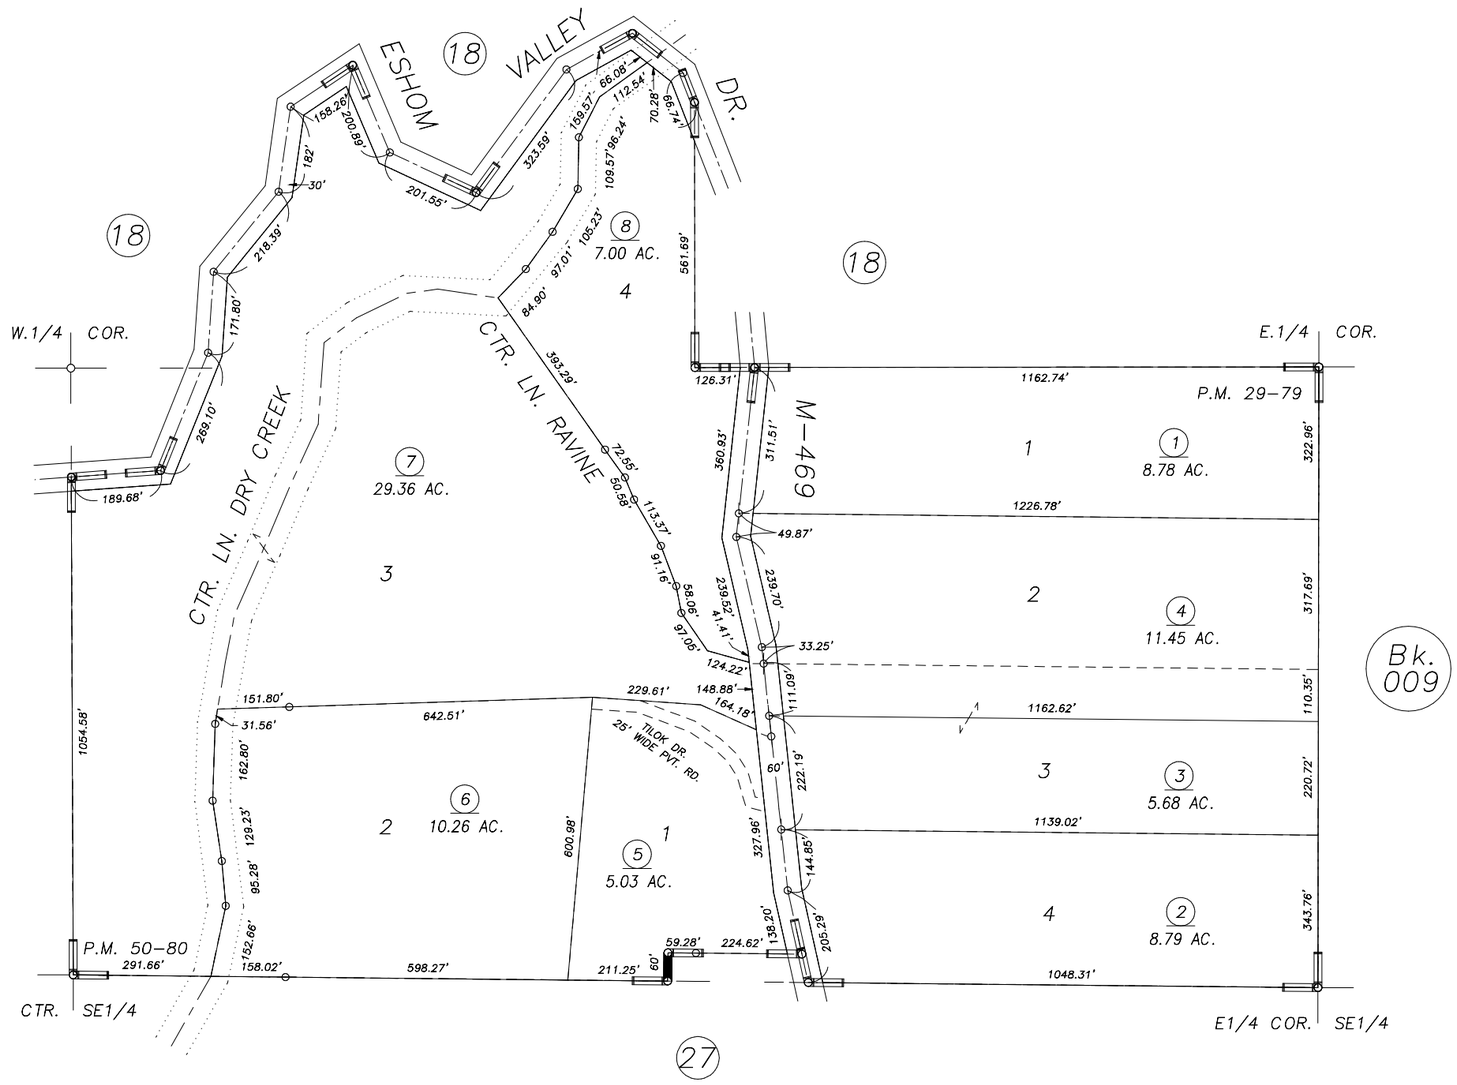

PARCEL MAP NO. 2878, P.M. 29–79
PARCEL MAP NO. 4975, P.M. 50–80

VICINITY OF BADGER
ASSESSOR'S MAPS BK.007 , PG.25
COUNTY OF TULARE, CALIFORNIA, U.S.A.

NOTE: Assessor's Parcel Numbers Shown in Circles (1)
Assessor's Block Numbers Shown in Elipses (123)

REVISION	DATE	TECH
ADJ. PG. UPDATE	10/31/2011	RLW