S1/2 OF SE1/4 SEC.12, T.15S., R.27E., M.D.B.&M.

Tax Area Codes 007–27
068–021

DISCLAIMER

THIS MAP WAS PREPARED FOR LOCAL PROPERTY ASSESSMENT PURPOSES ONLY AND THE PARCELS SHOWN HEREON MAY NOT COMPLY WITH STATE AND LOCAL SUBDIVISION ORDINANCES, AND NO LIABILITY IS ASSUMED FOR THE USE OF THE INFORMATION SHOWN HEREON.

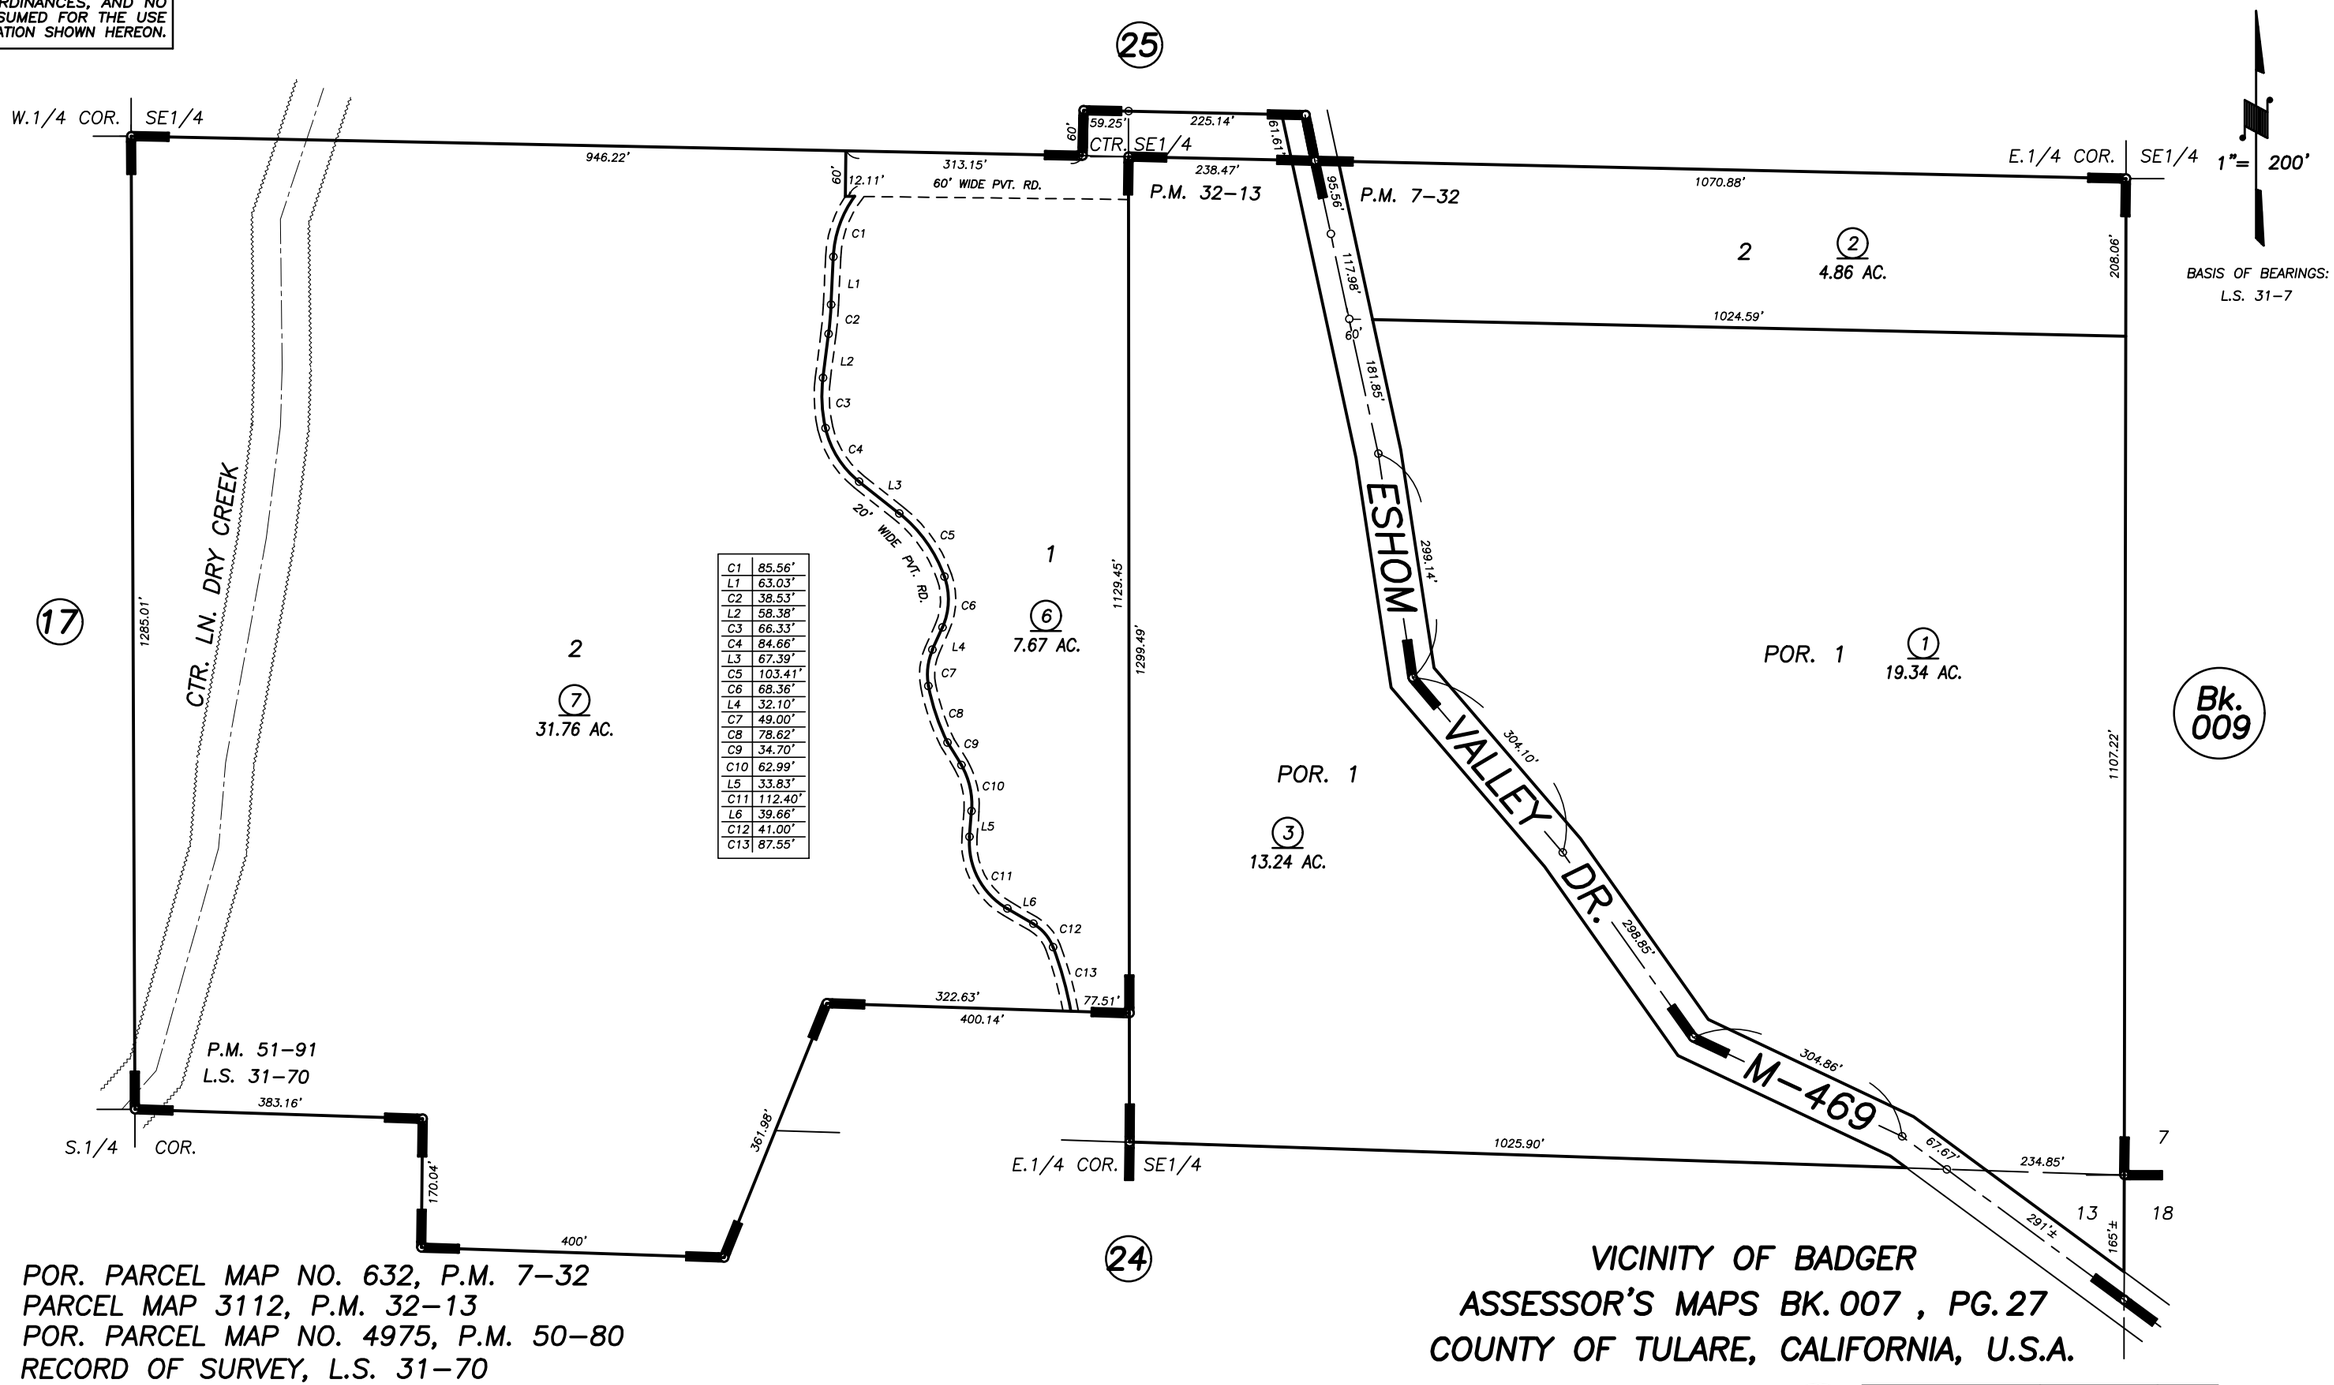

POR. PARCEL MAP NO. 632, P.M. 7–32
PARCEL MAP 3112, P.M. 32–13
POR. PARCEL MAP NO. 4975, P.M. 50–80
RECORD OF SURVEY, L.S. 31–70
PARCEL MAP NO. 5085, P.M. 51–91

VICINITY OF BADGER
ASSESSOR'S MAPS BK. 007 , PG. 27
COUNTY OF TULARE, CALIFORNIA, U.S.A.

NOTE: Assessor's Parcel Numbers Shown in Circles (1) (123)
Assessor's Block Numbers Shown in Elipses

2013–0054257	6/12/2014	NFL
REVISION	DATE	TECH