POR. N1/2 OF E1/2 OF NW1/4 & POR. N1/2 OF W1/2 OF NE1/4 SEC. 5,
T.15S., R.28E., M. D. B. & M.

TAX CODE AREA 68-023

09-01

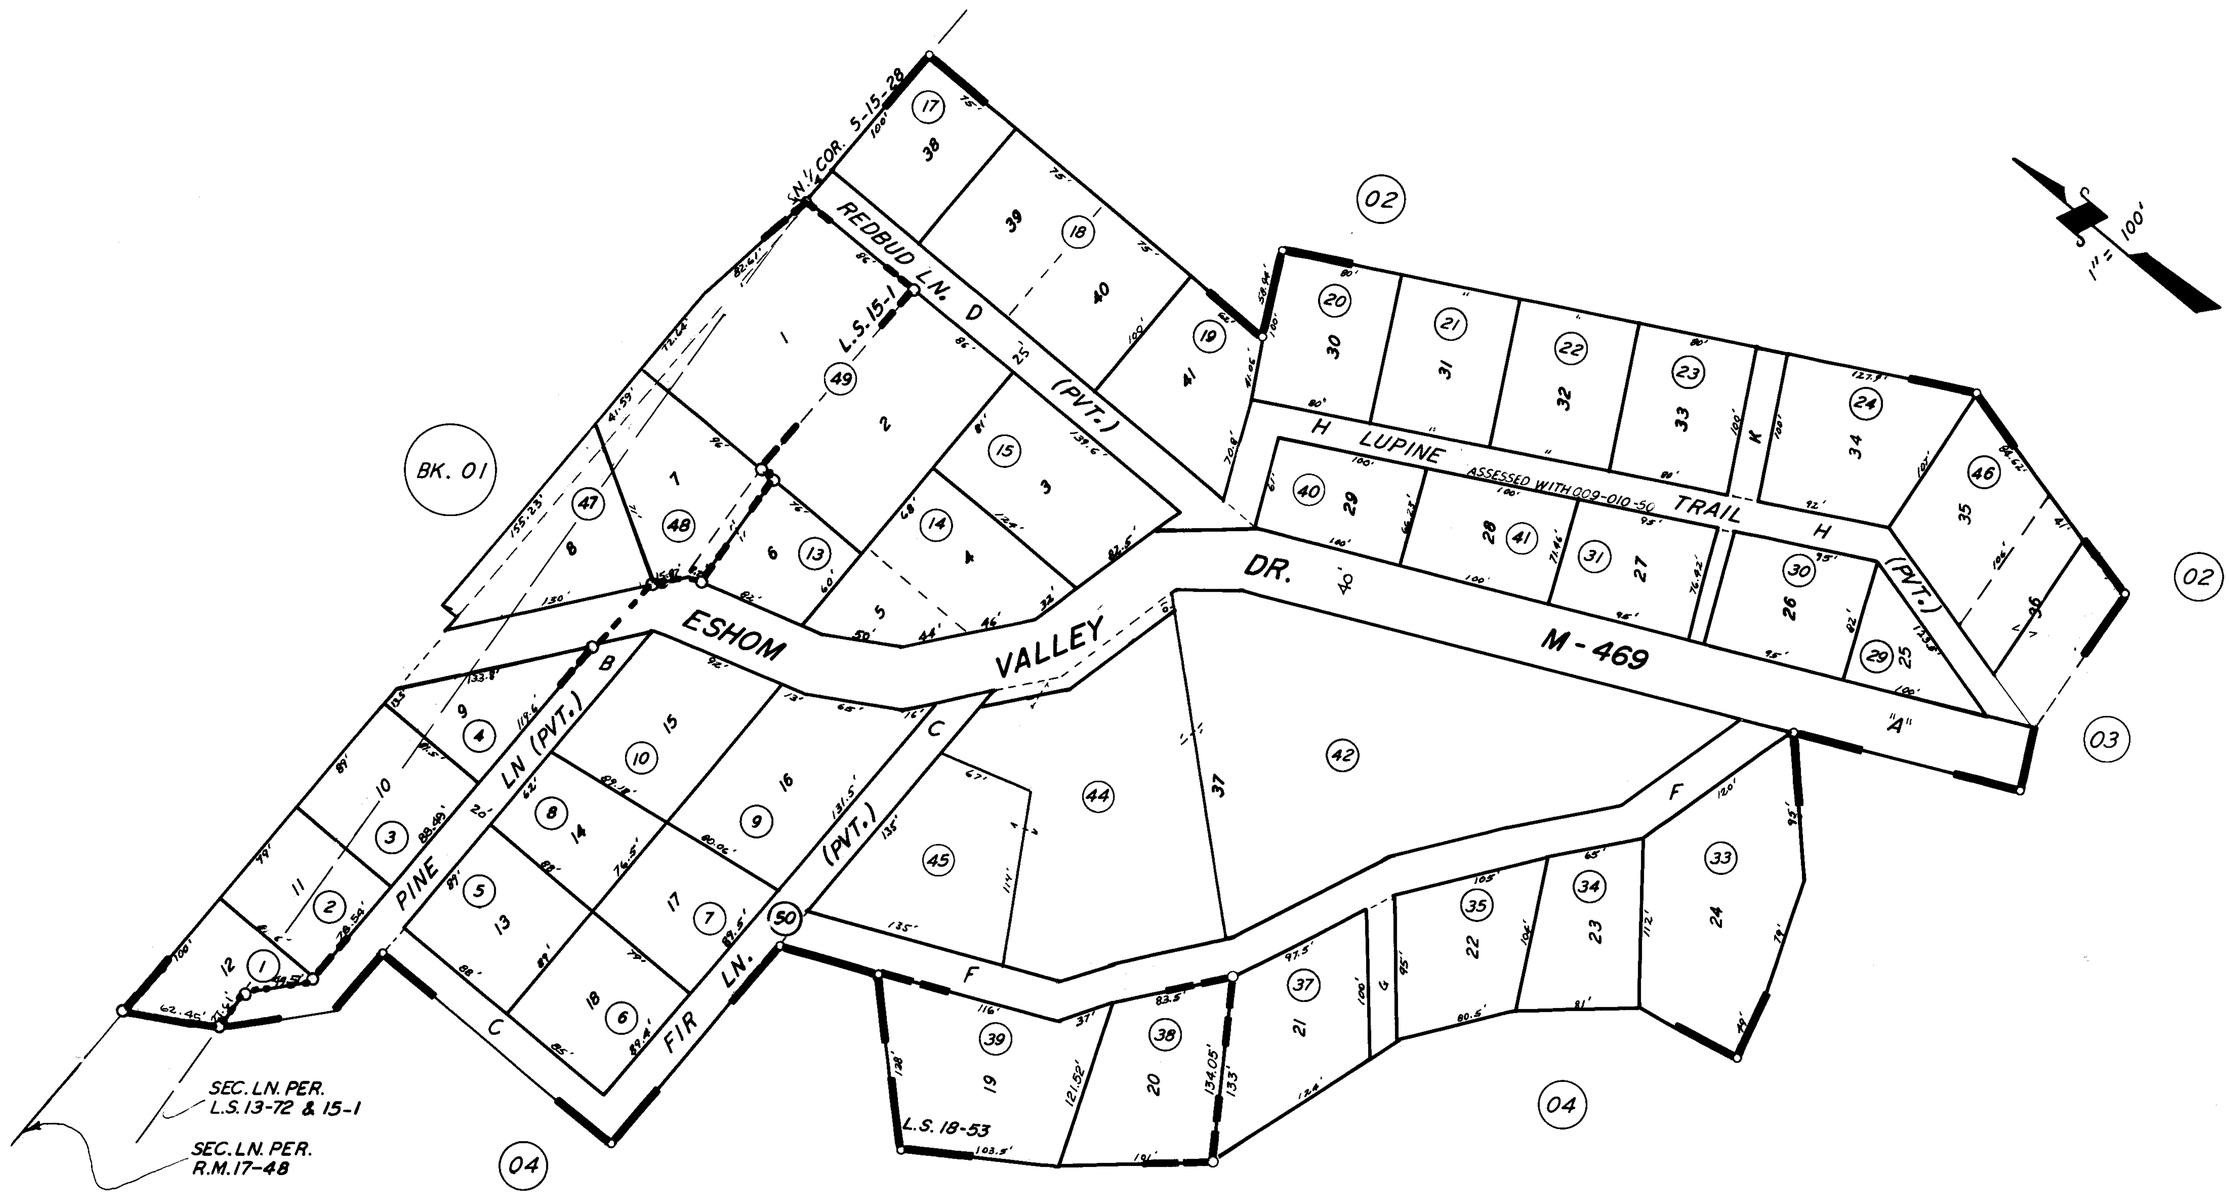

RECORD OF SURVEY, L.S. 18-53
RECORD OF SURVEY, L.S. 15-1
HARTLAND R. M. 17-48.
POR. RECORD OF SURVEY, L.S. 13-72 (ALL SEC. 5)
POR. RECORD OF SURVEY L.S 16-92 (ALL SEC. 5)

ASSESSOR'S MAPS BK. 09, PG. 01.
COUNTY OF TULARE, CALIF.

NOTE — ASSESSOR'S BLOCK NUMBERS SHOWN IN ELLIPSES
ASSESSOR'S PARCEL NUMBERS SHOWN IN CIRCLES