69
70
71
72

POR. OF NW 1/4 OF NE 1/4 SEC. 5, T.15S., R.28E., M. D. B. & M.

TAX CODE AREA 68-023

09-03

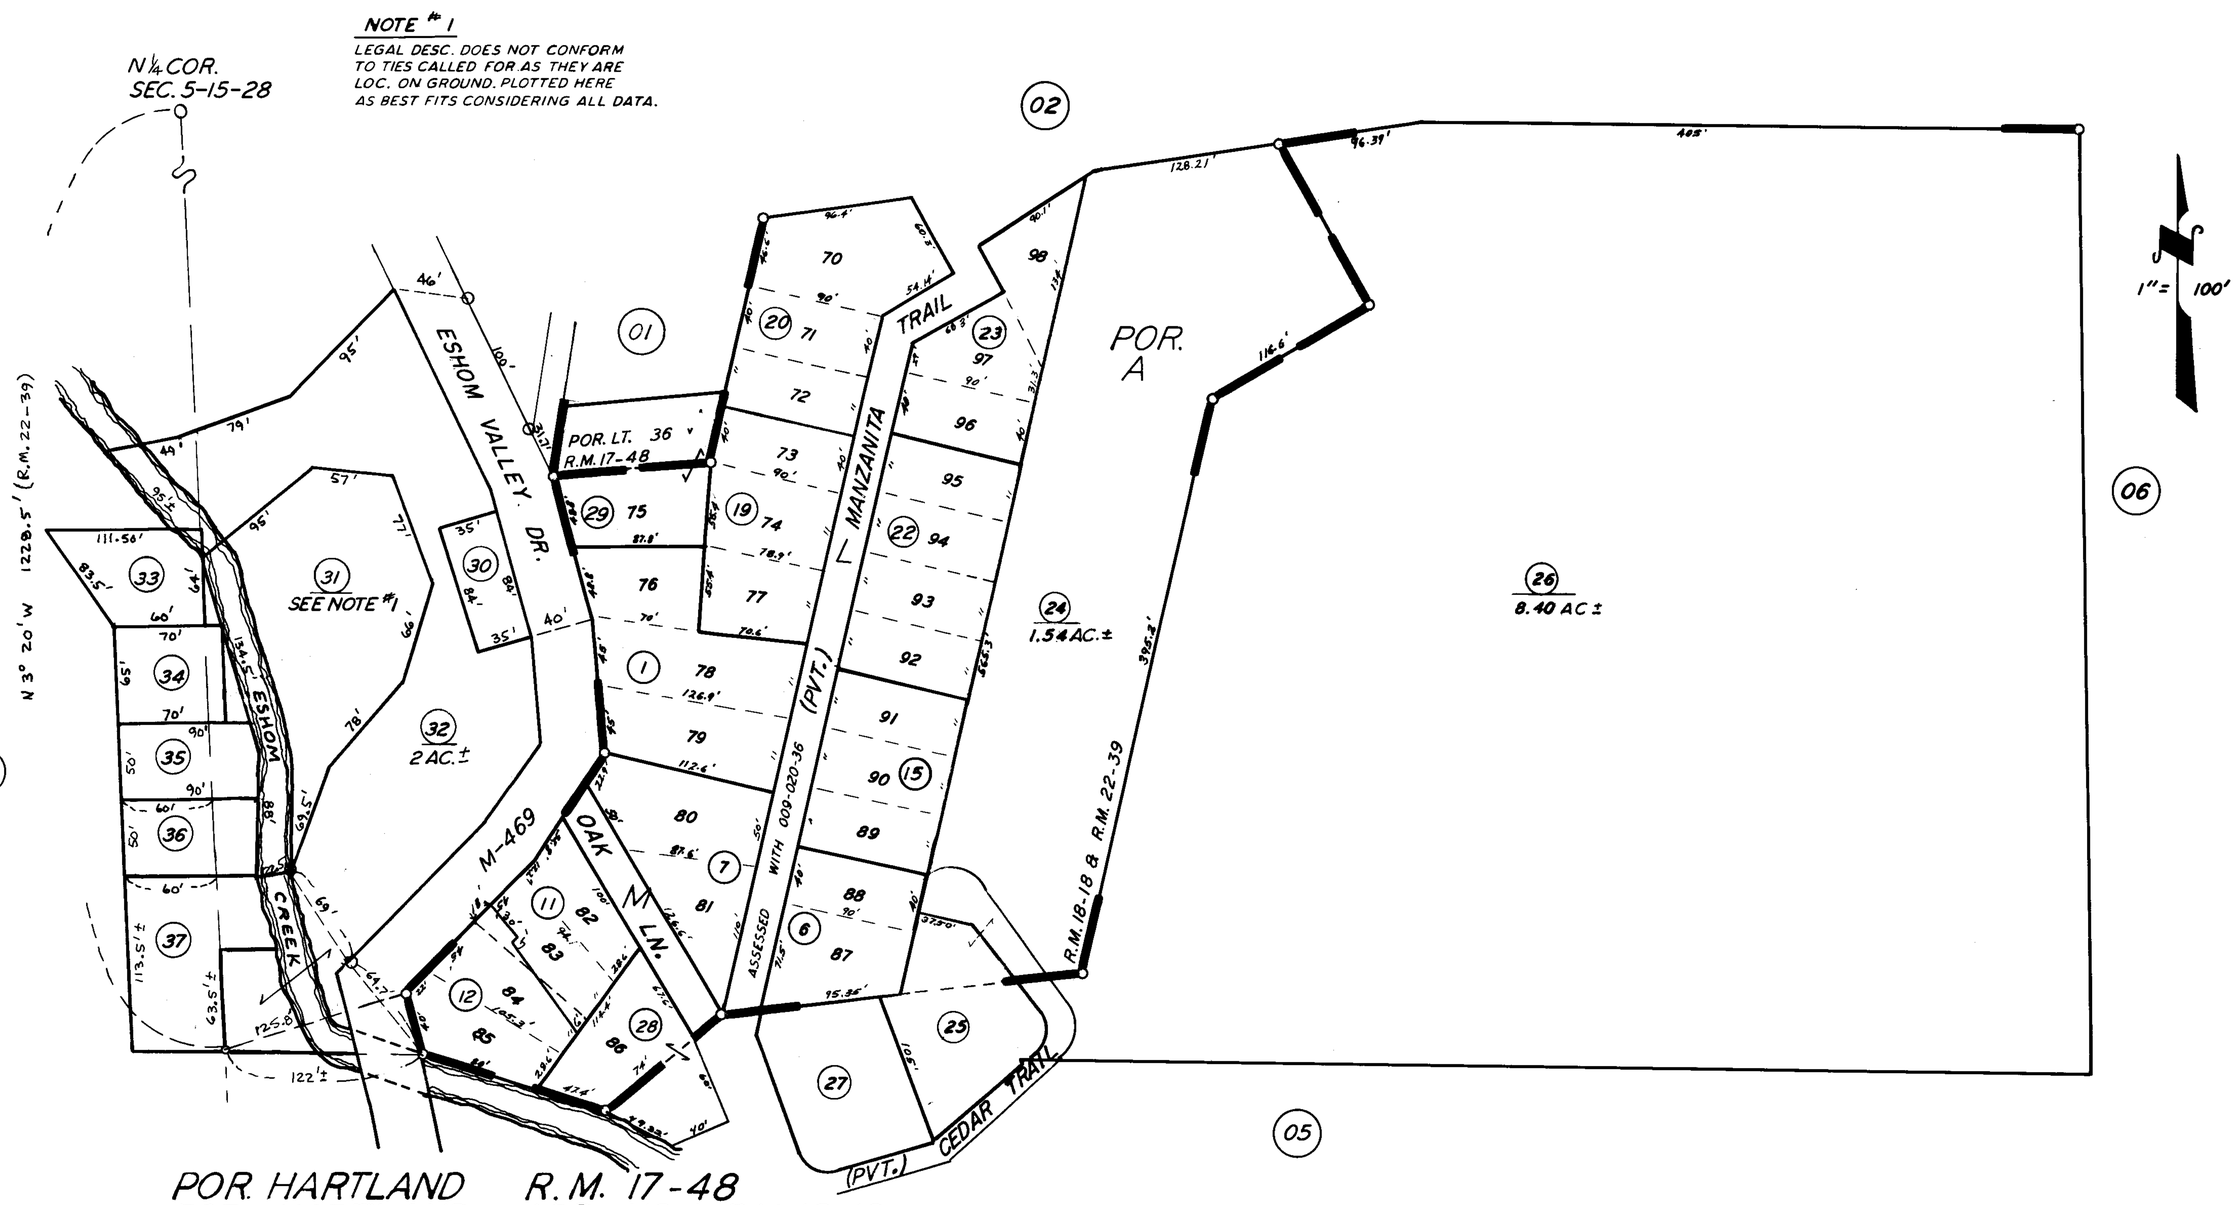

POR. HARTLAND R.M. 17-48
POR HARTLAND ADD NO. 1 R.M. 18-18
POR. HARTLAND ADD. NO. 1, AS AMENDED, R.M. 22-39.
POR. RECORD OF SURVEY, L.S. 13-72 (ALL SEC. 5)
POR. RECORD OF SURVEY L.S. 16-92 (ALL SEC. 5)

ASSESSOR'S MAPS BK. **09**, PG. **03**.

COUNTY OF TULARE, CALIF.

NOTE — ASSESSOR'S BLOCK NUMBERS SHOWN IN ELLIPSES
ASSESSOR'S PARCEL NUMBERS SHOWN IN CIRCLES