**DISCLAIMER**

THIS MAP WAS PREPARED FOR LOCAL PROPERTY ASSESSMENT PURPOSES ONLY. THE PARCELS SHOWN HEREON MAY NOT COMPLY WITH STATE AND LOCAL SUBDIVISION ORDINANCES. NO LIABILITY IS ASSUMED FOR THE USE OF THE INFORMATION HEREON.

REVISED: 07/30/2013
REASON: ADD "CASE NO. 64278"
CAD TECH: KMS

POR. N 1/2 SEC. 9, T.16S., R.23E., M.D.B.&M.

TAX CODE AREA 012-05

077-002

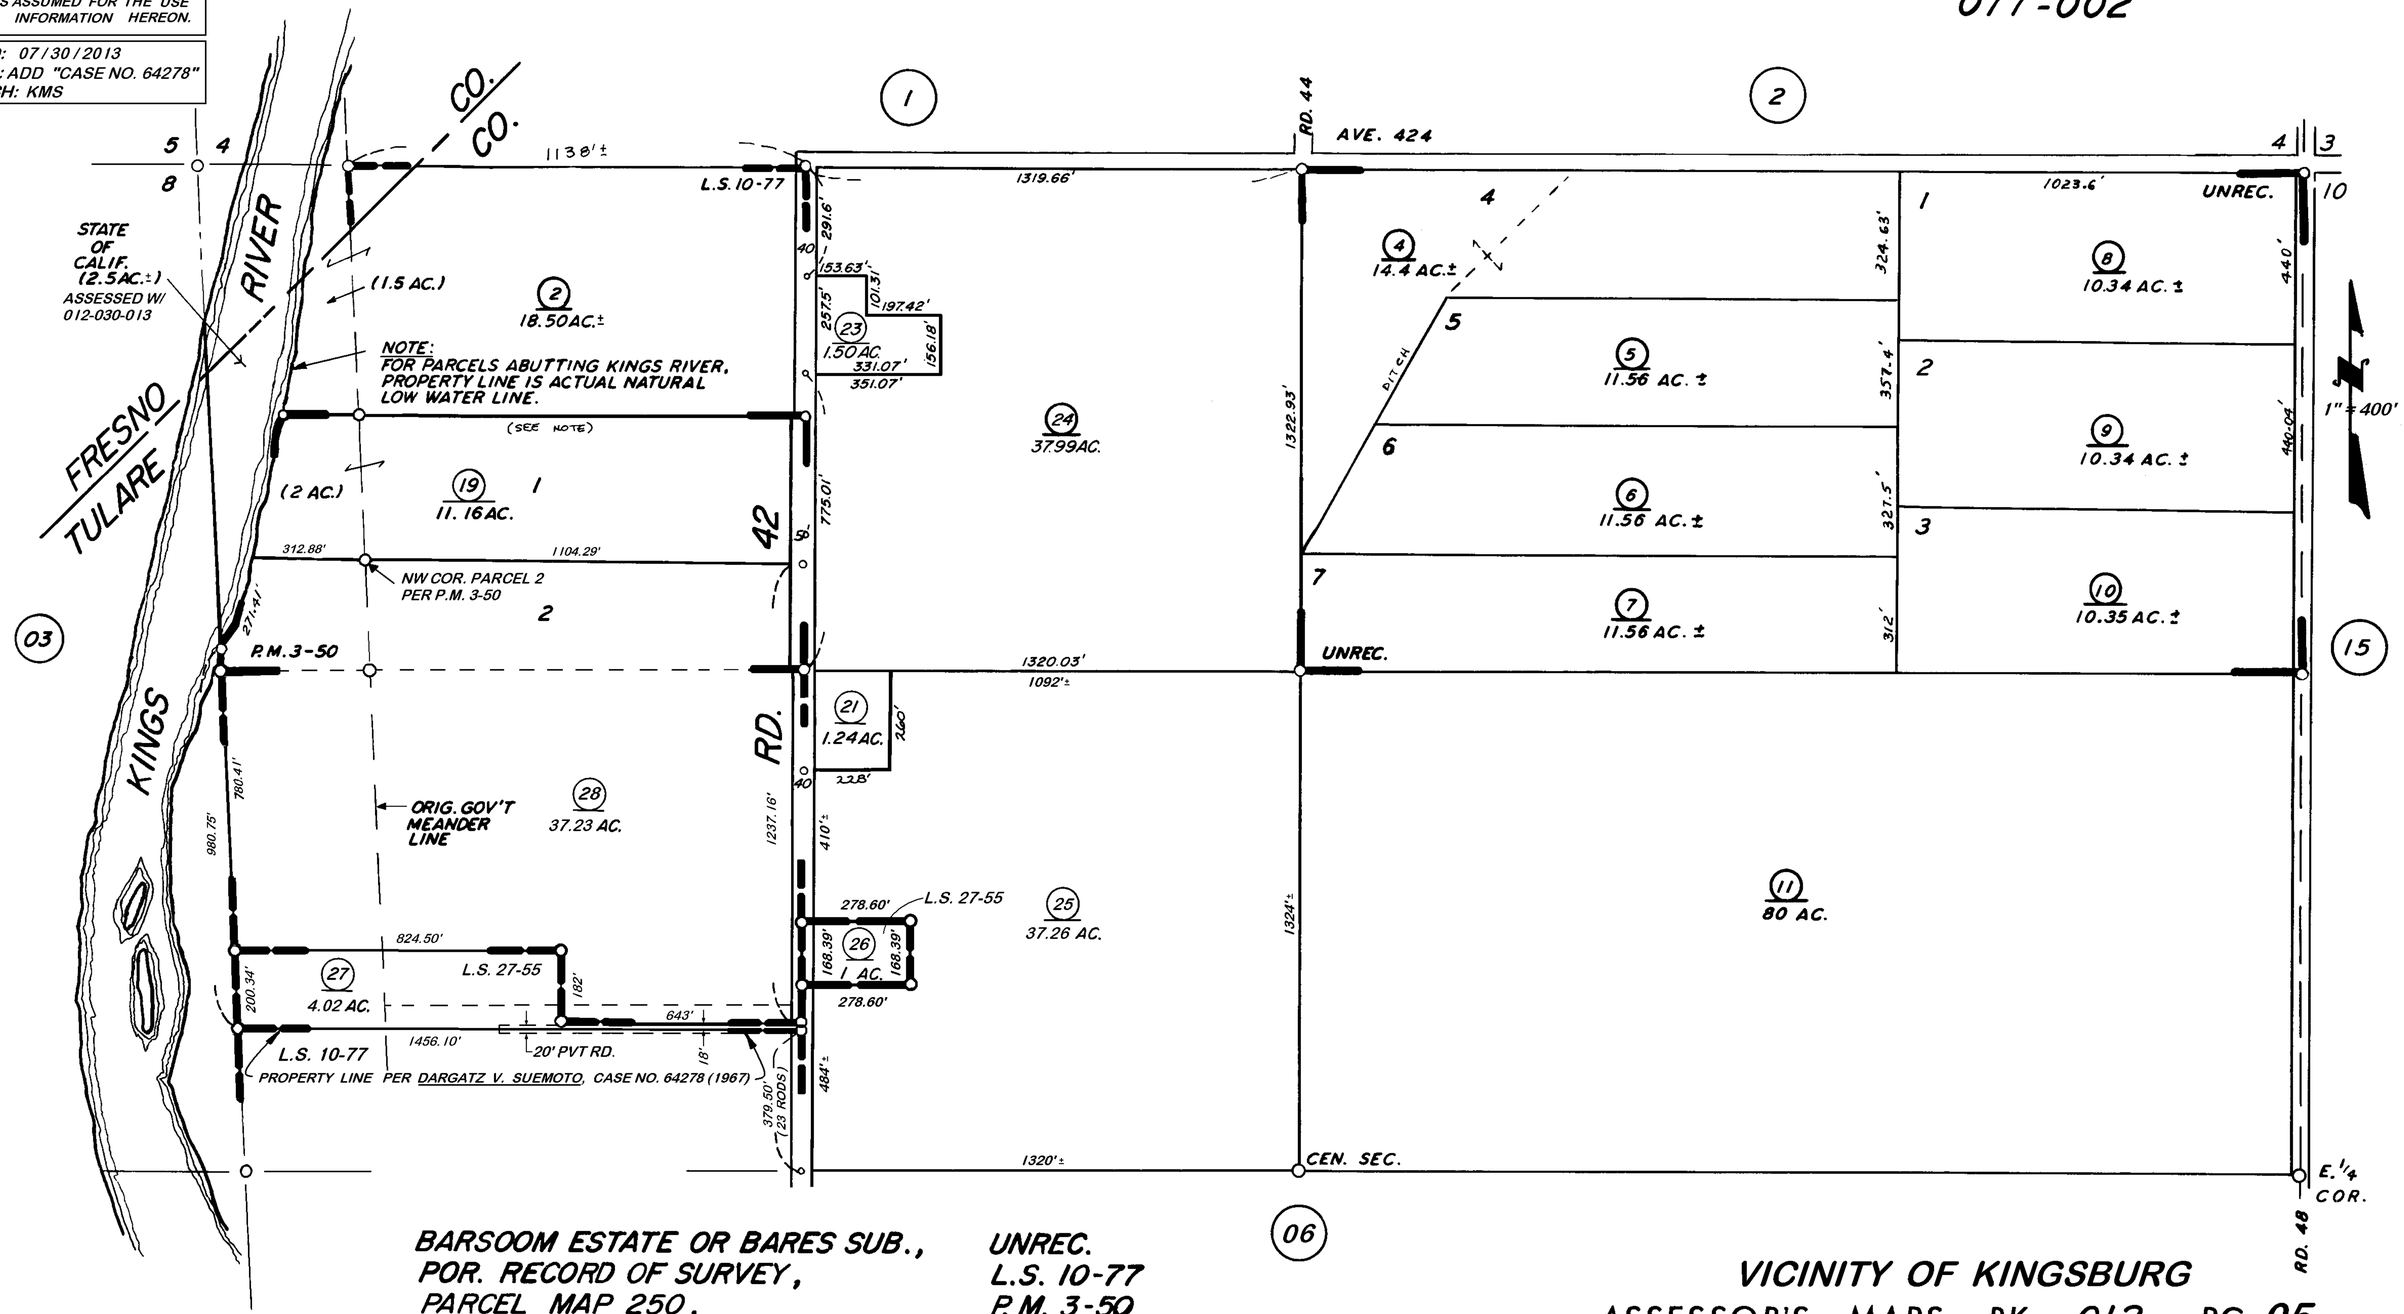


BARSOOM ESTATE OR BARES SUB.,
POR. RECORD OF SURVEY,
PARCEL MAP 250,
RECORD OF SURVEY,

UNREC.
L.S. 10-77
P.M. 3-50
L.S. 27-55

VICINITY OF KINGSBURG
ASSESSOR'S MAPS BK. 012, PG. 05
COUNTY OF TULARE, CALIF.

NOTE — ASSESSOR'S BLOCK NUMBERS SHOWN IN ELLIPSES
ASSESSOR'S PARCEL NUMBERS SHOWN IN CIRCLES