DISCLAIMER

THIS MAP WAS PREPARED FOR LOCAL PROPERTY ASSESSMENT PURPOSES ONLY. THE PARCELS SHOWN HEREON MAY NOT COMPLY WITH STATE AND LOCAL SUBDIVISION ORDINANCES. NO LIABILITY IS ASSUMED FOR THE USE OF THE INFORMATION HEREON. R & T CODE SEC. 327, 408.3, ETC.

REVISED: 10/11/2016
REASON: 2016-0031072
CAD TECH: NFL

S½ SEC. 9, T.16S., R.23E., M.D.B.&M.

TAX CODE AREA 012-06
077-002

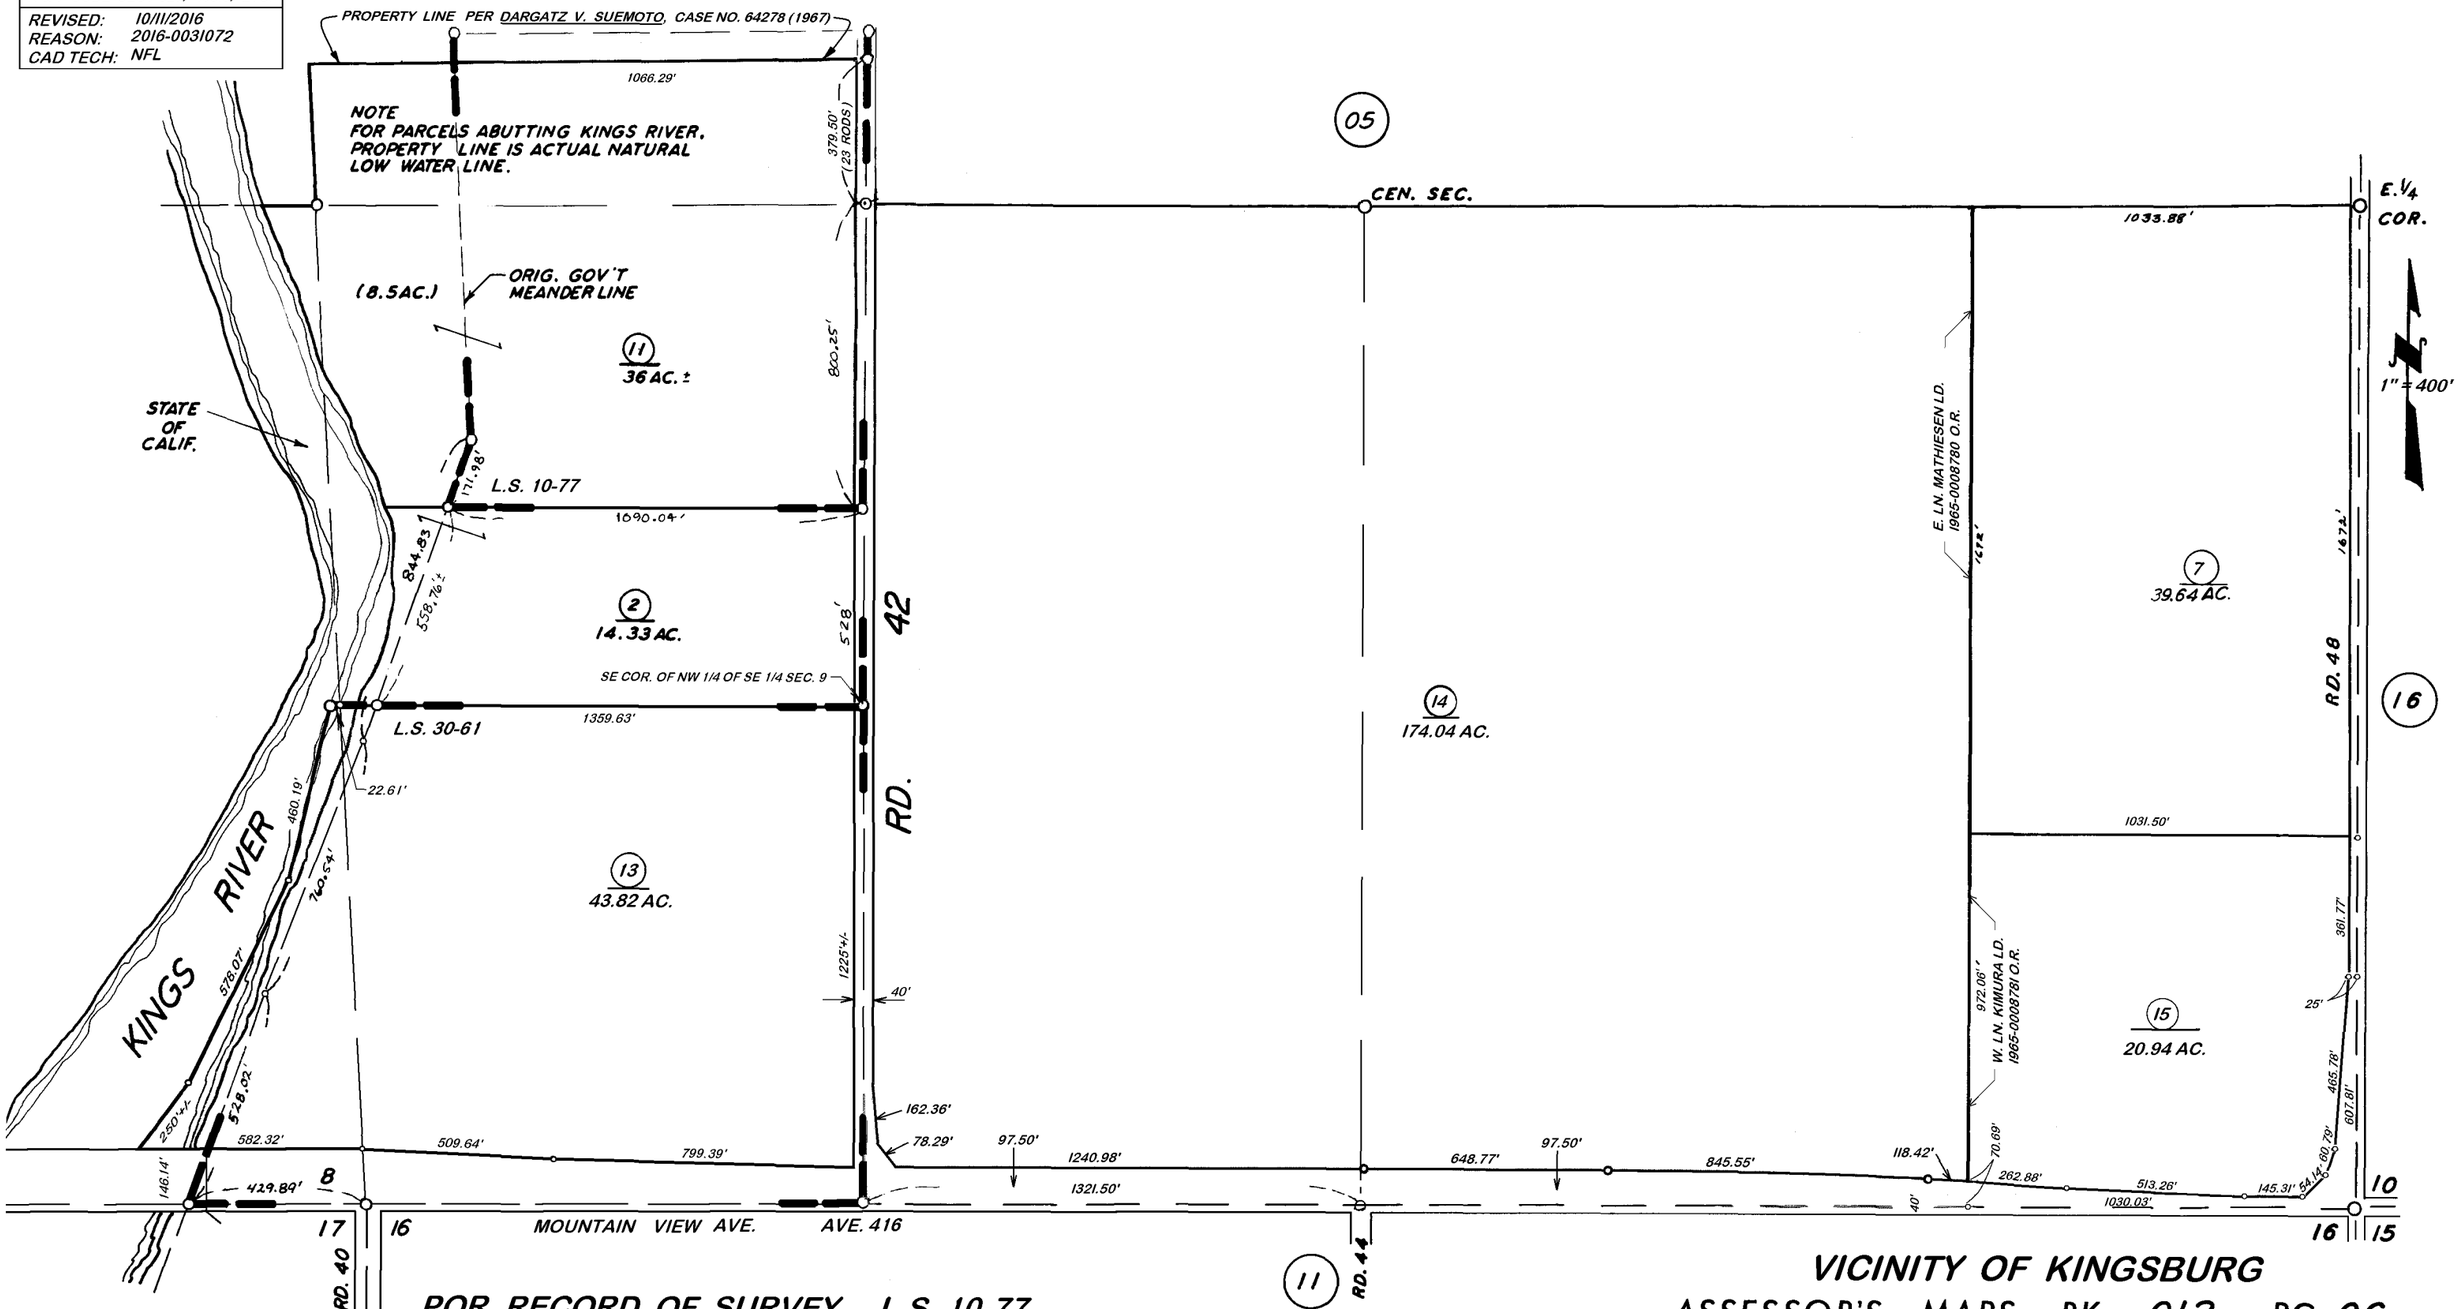

POR. RECORD OF SURVEY, L.S. 10-77
POR. RECORD OF SURVEY, L.S. 30-61

VICINITY OF KINGSBURG

ASSESSOR'S MAPS BK. 012, PG. 06.
COUNTY OF TULARE, CALIF.

NOTE — ASSESSOR'S BLOCK NUMBERS SHOWN IN ELLIPSES
ASSESSOR'S PARCEL NUMBERS SHOWN IN CIRCLES