DISCLAIMER

THIS MAP WAS PREPARED FOR LOCAL PROPERTY ASSESSMENT PURPOSES ONLY AND THE PARCELS SHOWN HEREON MAY NOT COMPLY WITH STATE AND LOCAL SUBDIVISION ORDINANCES, AND NO LIABILITY IS ASSUMED FOR THE USE OF THE INFORMATION SHOWN HEREON.

POR. N1/2 SEC.18, T.16S., R.23E., M.D.B.&M.

Tax Area Code 012-08
065-000

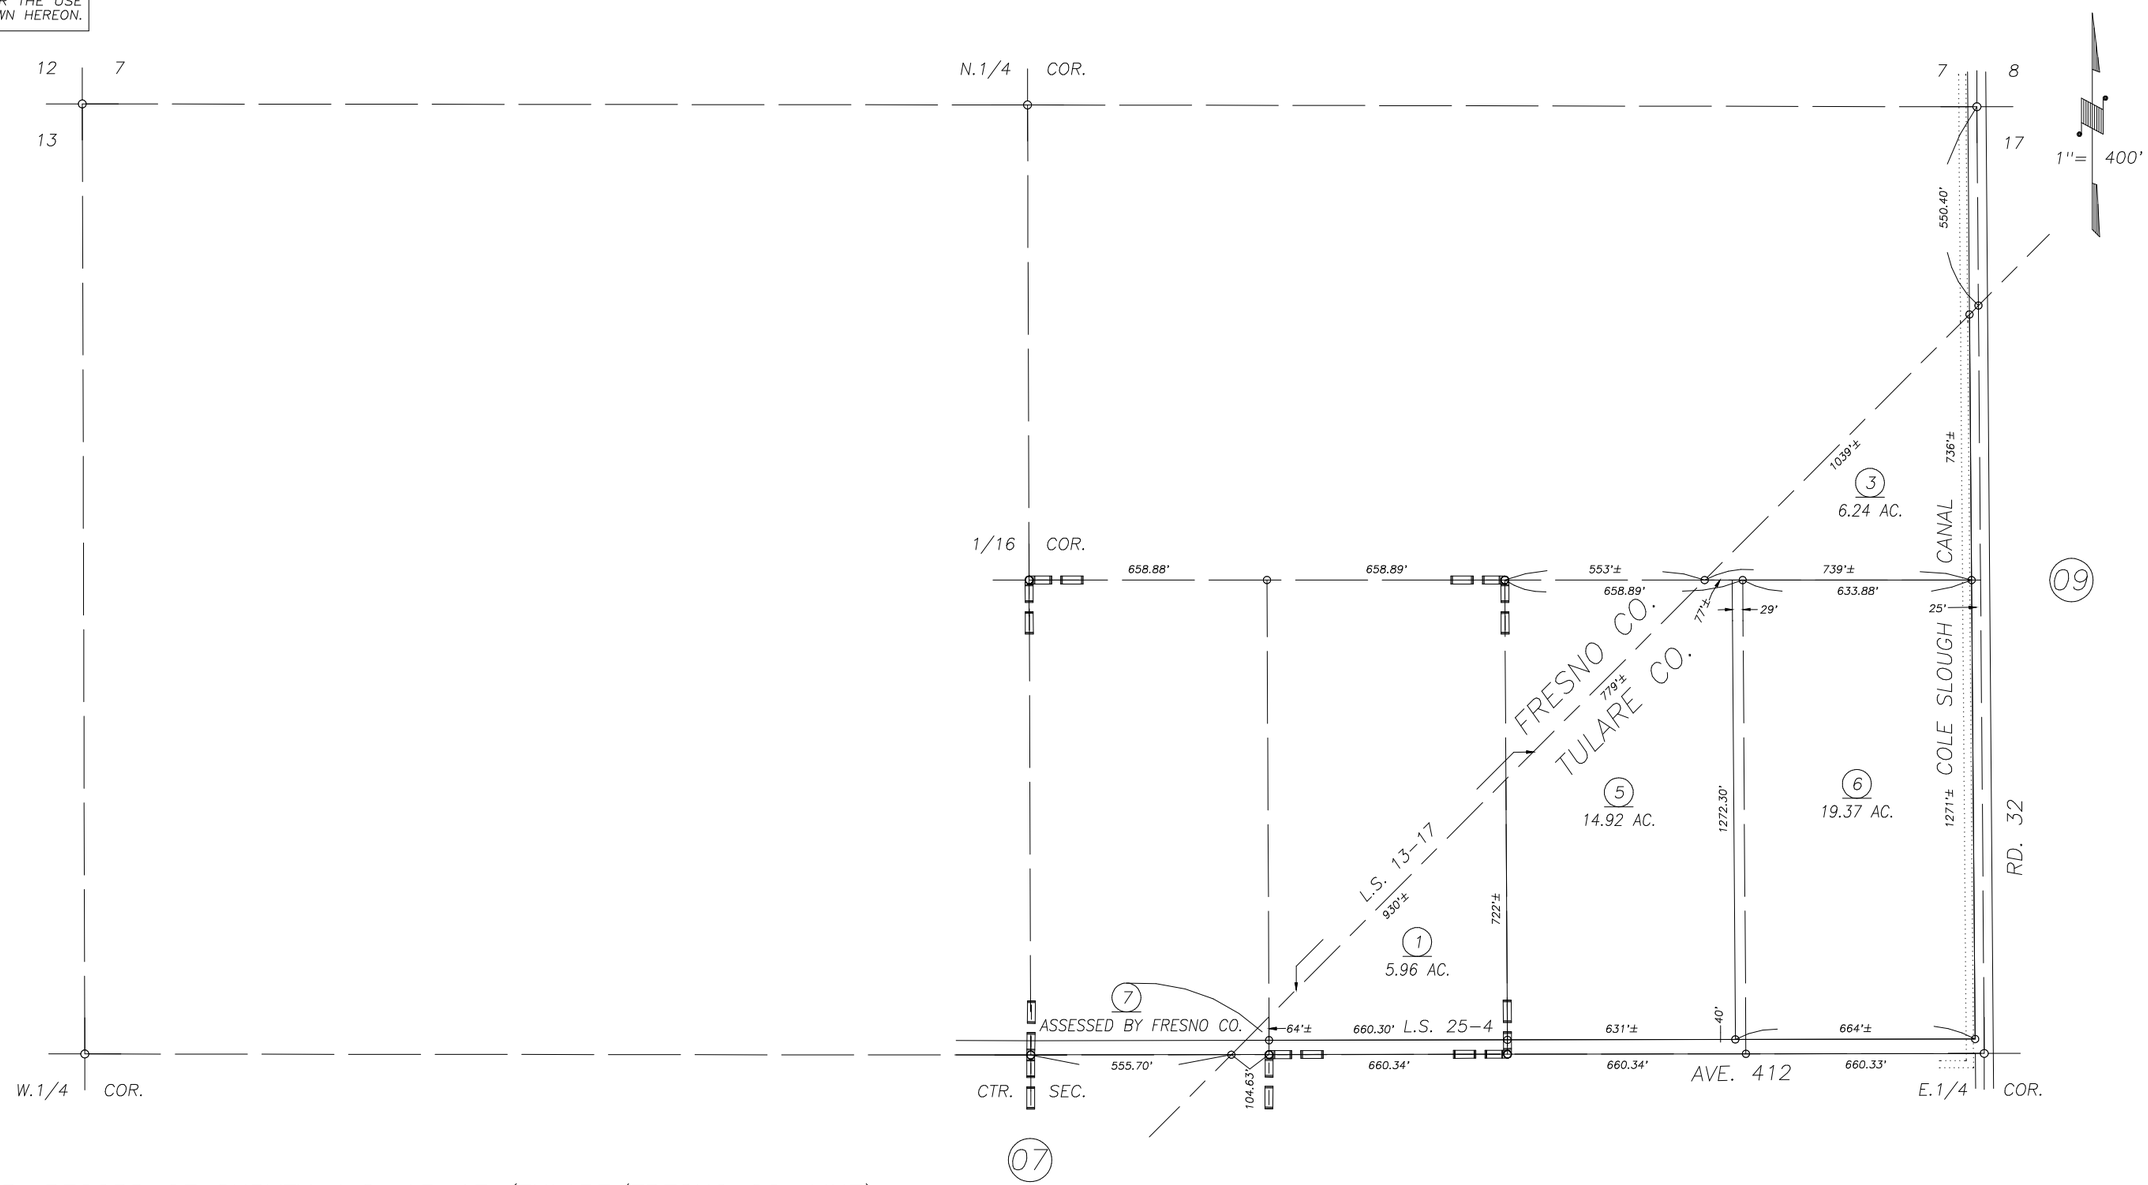

POR. RECORD OF SURVEY, L.S. 13-17 (TULARE/FRESNO CO. LINE)
POR. RECORD OF SURVEY, L.S. 25-4

VICINITY OF KINGSBURG
ASSESSOR'S MAPS BK. 012 , PG. 08
COUNTY OF TULARE, CALIFORNIA, U.S.A.

NOTE: Assessor's Parcel Numbers Shown in Circles (1)
Assessor's Block Numbers Shown in Elipses (123)

REVISION	DATE	TECH
MAP CHANGE ONLY	10/20/2010	CBT