DISCLAIMER

THIS MAP WAS PREPARED FOR LOCAL PROPERTY ASSESSMENT PURPOSES ONLY AND THE PARCELS SHOWN HEREON MAY NOT COMPLY WITH STATE AND LOCAL SUBDIVISION ORDINANCES, AND NO LIABILITY IS ASSUMED FOR THE USE OF THE INFORMATION SHOWN HEREON.

N. 1/2 SEC. 16, T.16S., R.23E., M.D.B. & M.

Tax Area Code 77-002

12-11

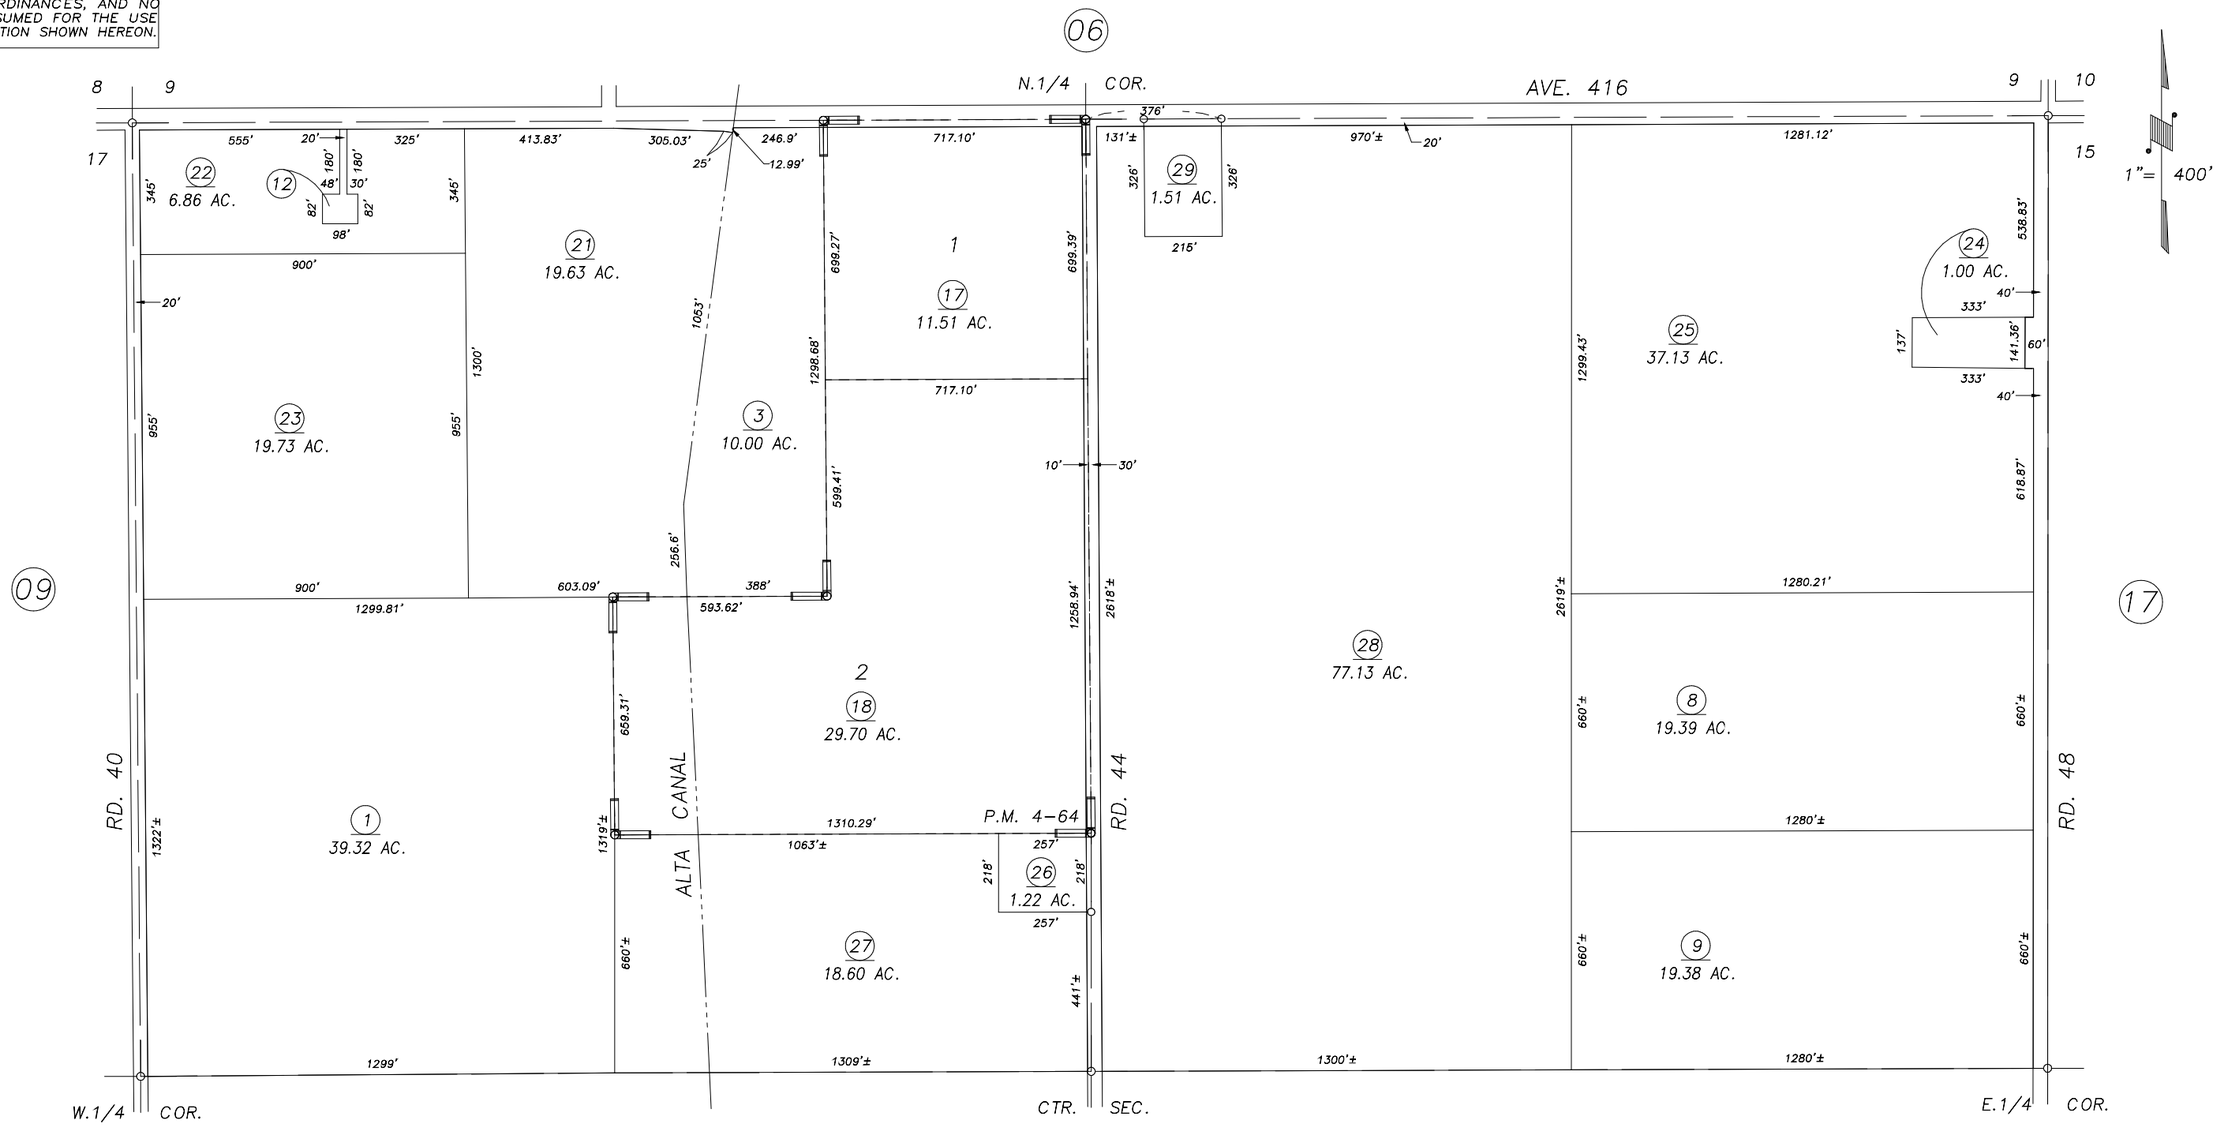

PARCEL MAP NO.364, P.M. 4-64

VICINITY OF DINUBA
ASSESSOR'S MAPS BK.012 , PG.11
COUNTY OF TULARE, CALIFORNIA, U.S.A.

NOTE: Assessor's Parcel Numbers Shown in Circles (1)
Assessor's Block Numbers Shown in Elipses (123)

REVISION	DATE	TECH
2004-0134751	02/28/2007	ASG