DISCLAIMER

THIS MAP WAS PREPARED FOR LOCAL PROPERTY ASSESSMENT PURPOSES ONLY. THE PARCELS SHOWN HEREON MAY NOT COMPLY WITH STATE AND LOCAL SUBDIVISION ORDINANCES. NO LIABILITY IS ASSUMED FOR THE USE OF THE INFORMATION HEREON.

REVISED: 03/11/2013
REASON: 2006-0131521
CAD TECH: RLW

S½ SEC. 15, T.16S., R.23E., M. D. B. & M.

TAX CODE AREA 012-18
077-002

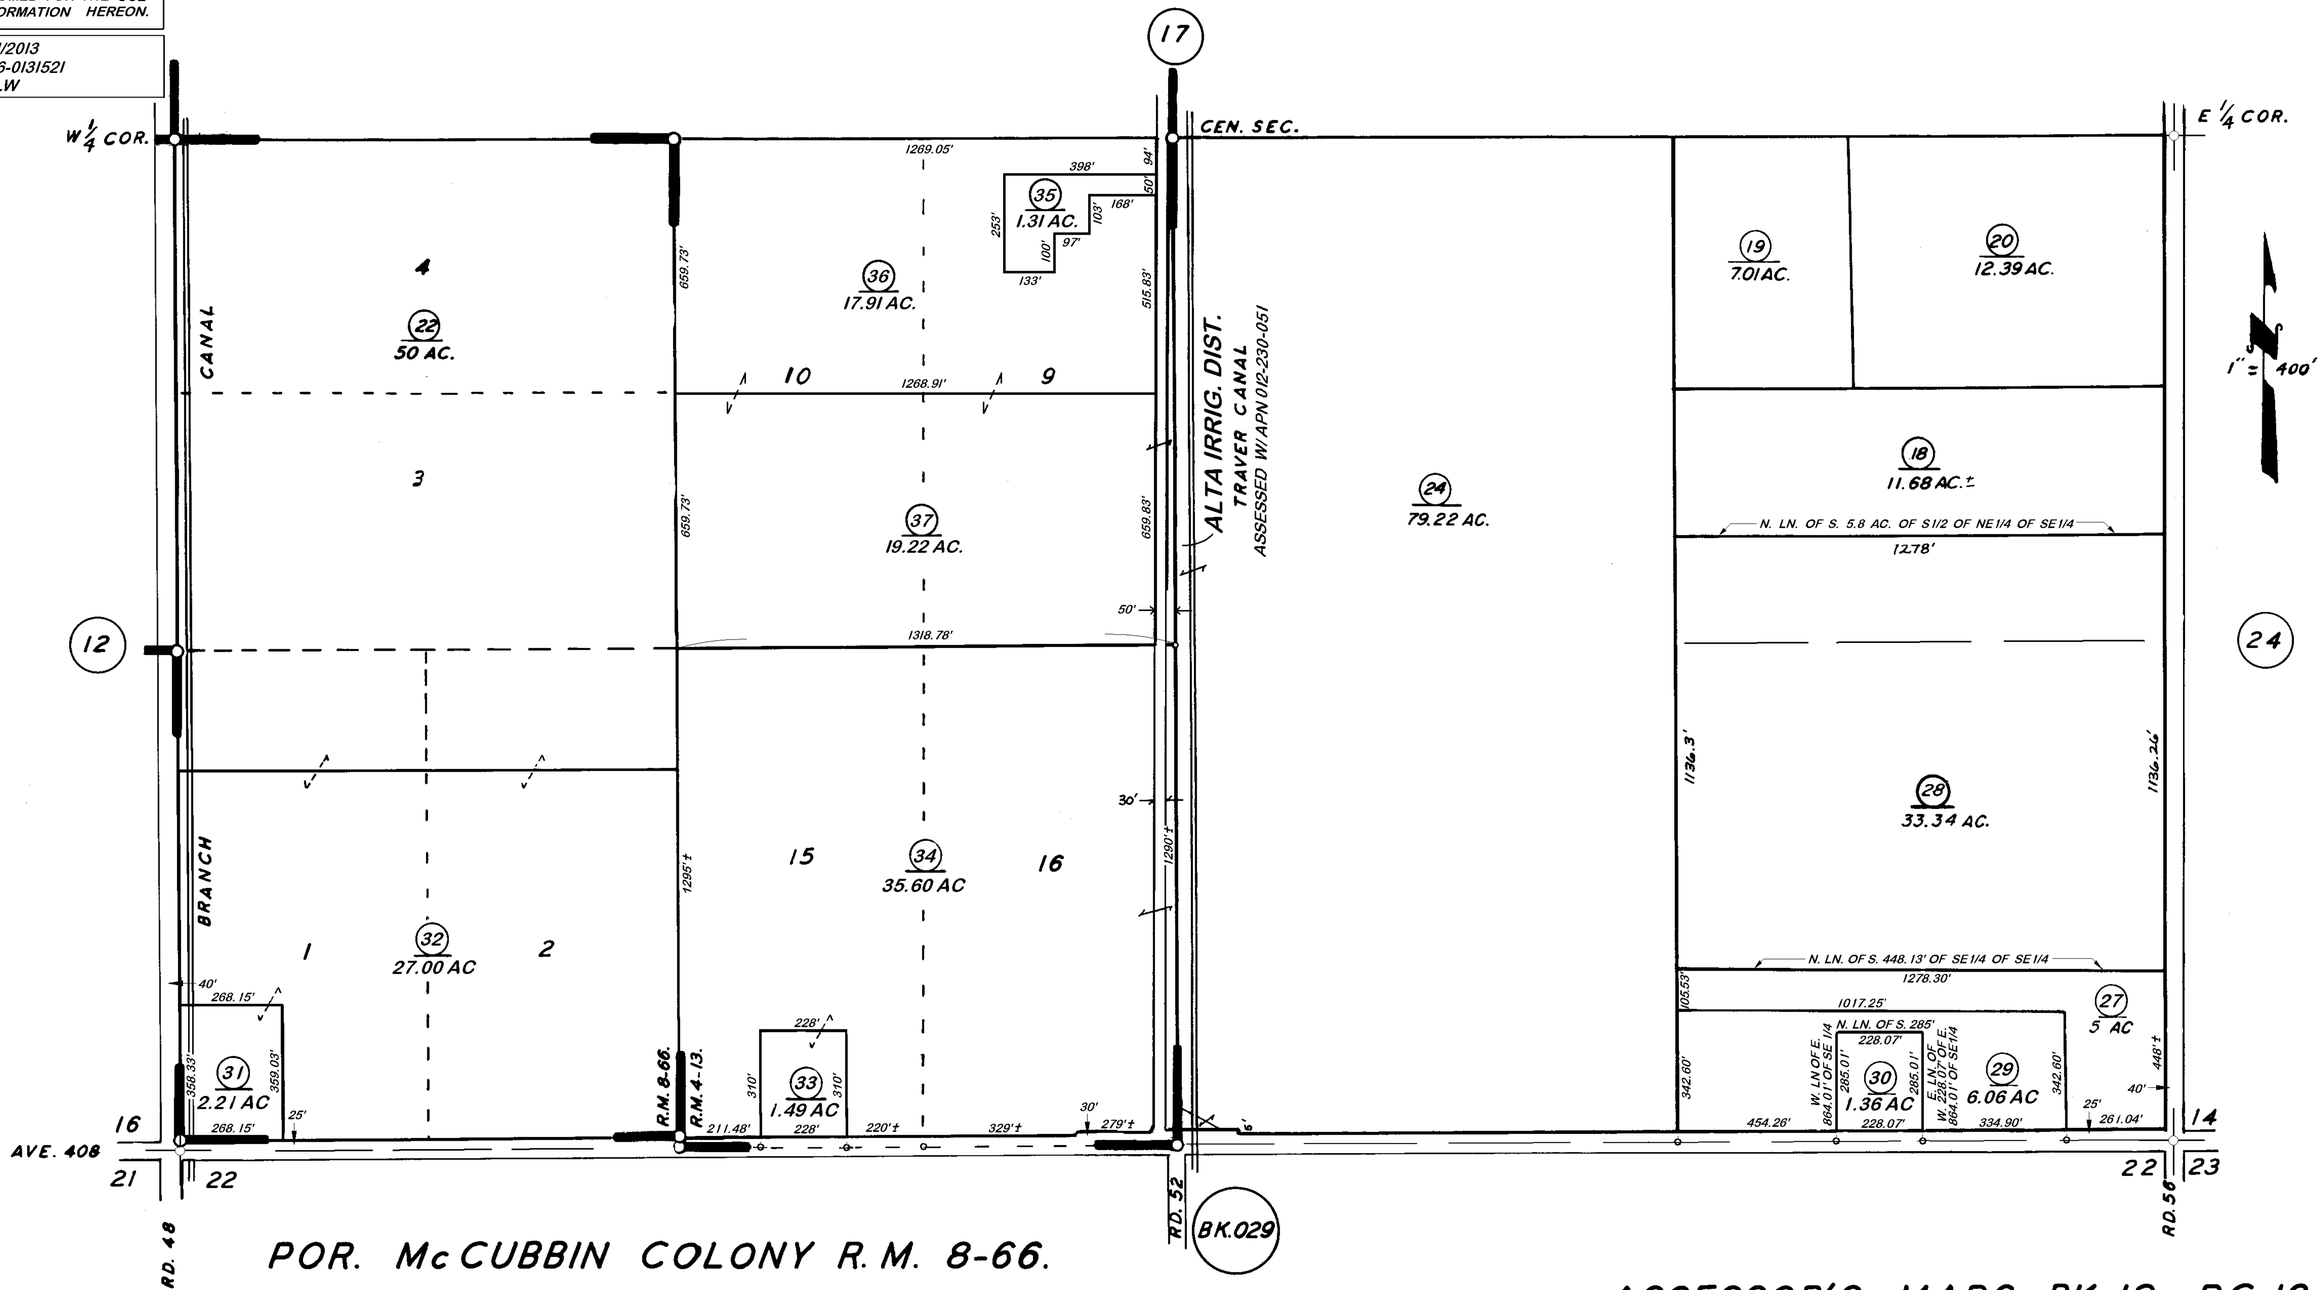

POR. McCUBBIN COLONY R.M. 8-66.
POR. WINDSOR COLONY R.M. 4-13.

ASSESSOR'S MAPS BK. 12, PG. 18.
COUNTY OF TULARE, CALIF.

NOTE- ASSESSOR'S BLOCK NUMBERS SHOWN IN ELLIPSES
ASSESSOR'S PARCEL NUMBERS SHOWN IN CIRCLES