DISCLAIMER

THIS MAP WAS PREPARED FOR LOCAL PROPERTY ASSESSMENT PURPOSES ONLY AND THE PARCELS SHOWN HEREON MAY NOT COMPLY WITH STATE AND LOCAL SUBDIVISION ORDINANCES, AND NO LIABILITY IS ASSUMED FOR THE USE OF THE INFORMATION SHOWN HEREON.

S1/2 SEC.2, T.16S., R.23E., M.D.B.& M.

Tax Area Code 012-20
077-001

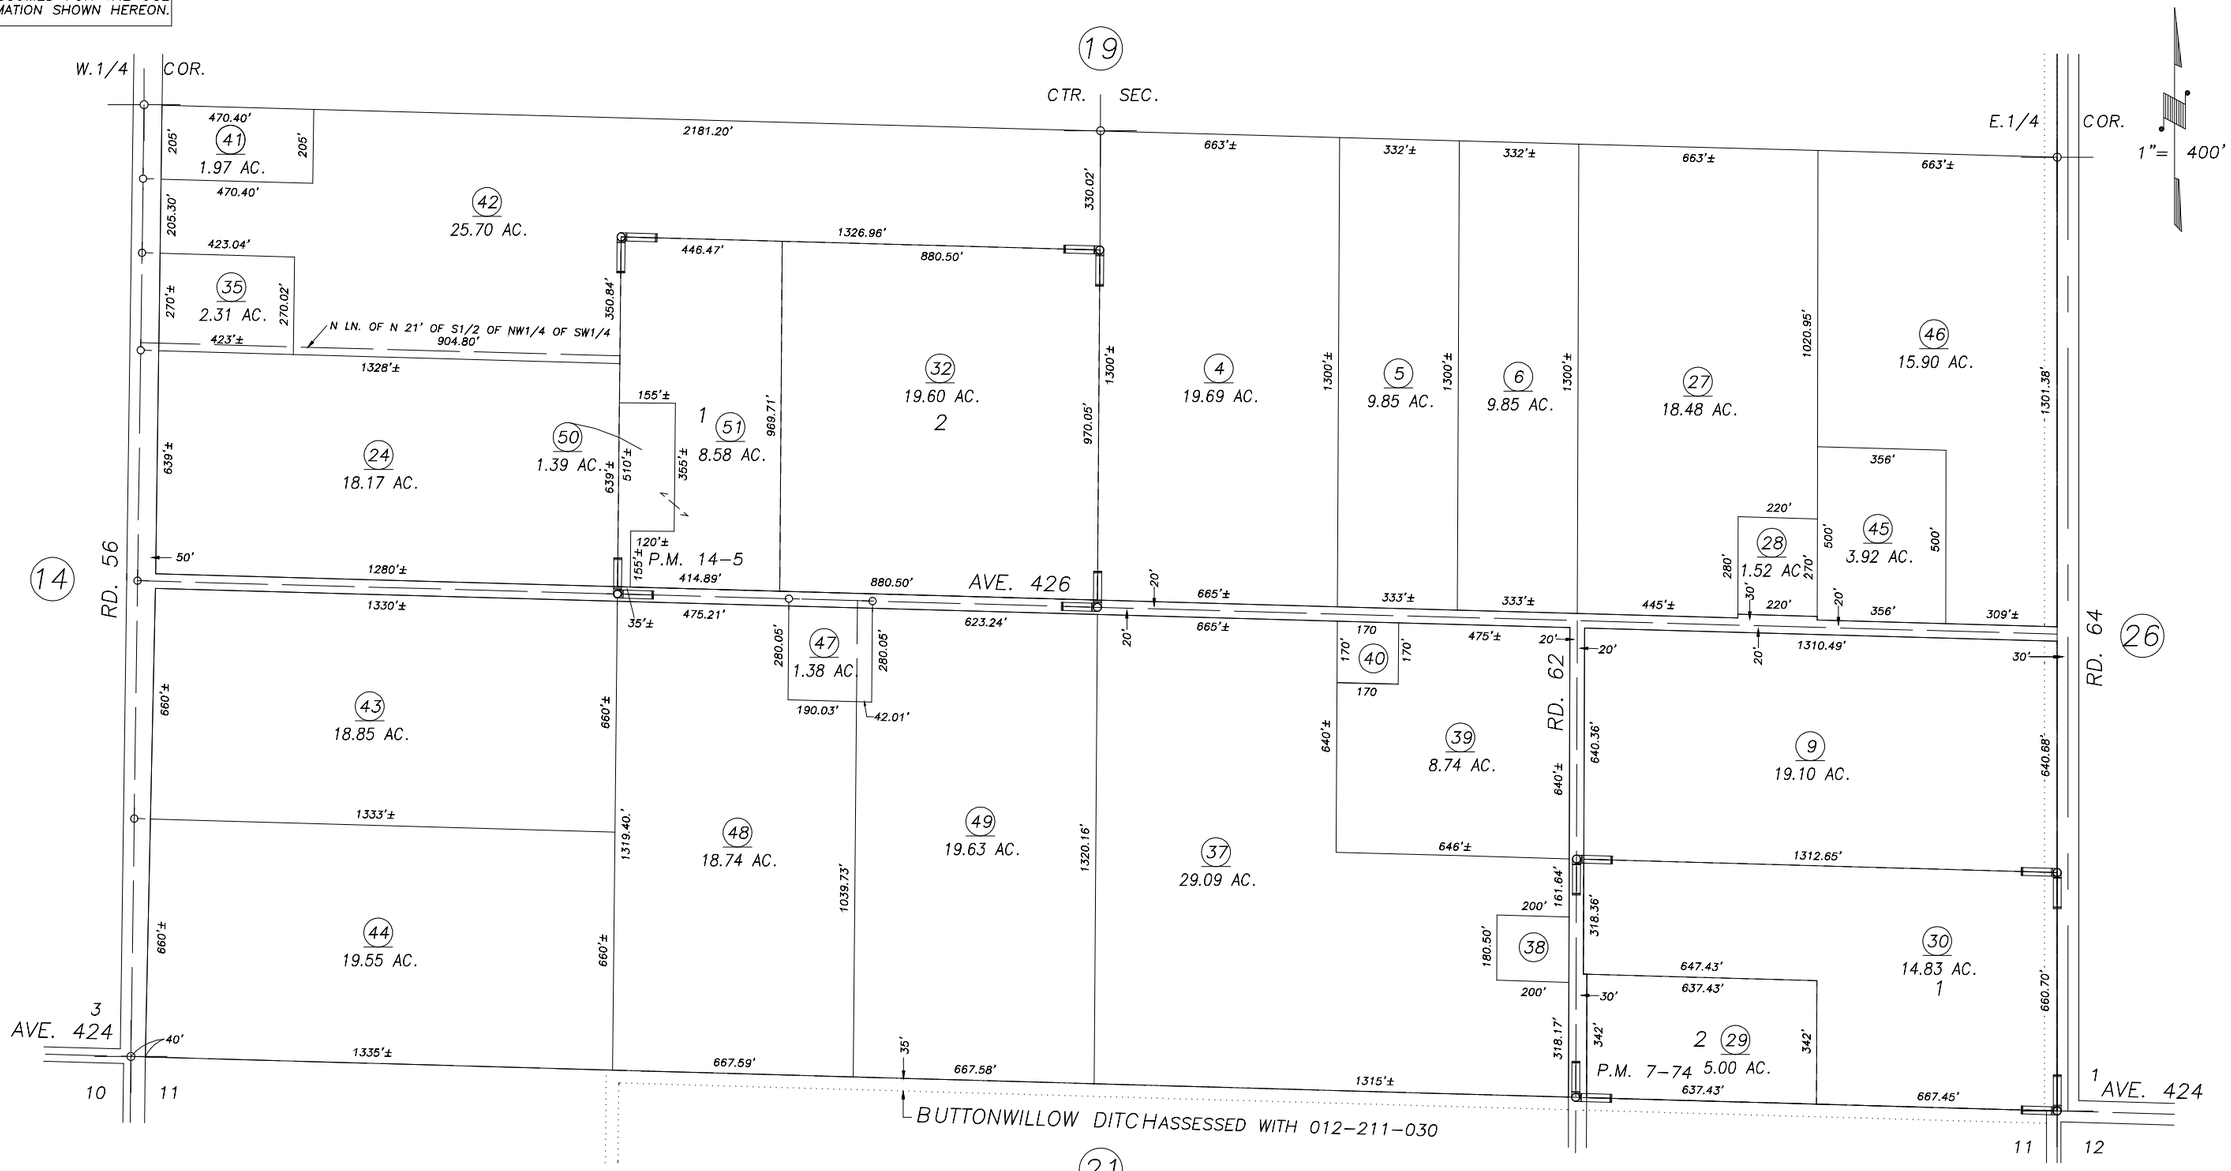

PARCEL MAP 674, P.M. 7-74
PARCEL MAP 1304, P.M. 14-5

VICINITY OF REEDLEY
ASSESSOR'S MAPS BK.012 , PG.20
COUNTY OF TULARE, CALIFORNIA, U.S.A.

NOTE: Assessor's Parcel Numbers Shown in Circles (1)
Assessor's Block Numbers Shown in Elipses (123)

REVISION	DATE	TECH
2012-0052202	01/28/2013	NFL