N1/2 SEC.1, T.16R., R.23E., M.D.B.&M.

Tax Area Codes 012–25
077–001
072–000

DISCLAIMER

THIS MAP WAS PREPARED FOR LOCAL PROPERTY ASSESSMENT PURPOSES ONLY AND THE PARCELS SHOWN HEREON MAY NOT COMPLY WITH STATE AND LOCAL SUBDIVISION ORDINANCES, AND NO LIABILITY IS ASSUMED FOR THE USE OF THE INFORMATION SHOWN HEREON.

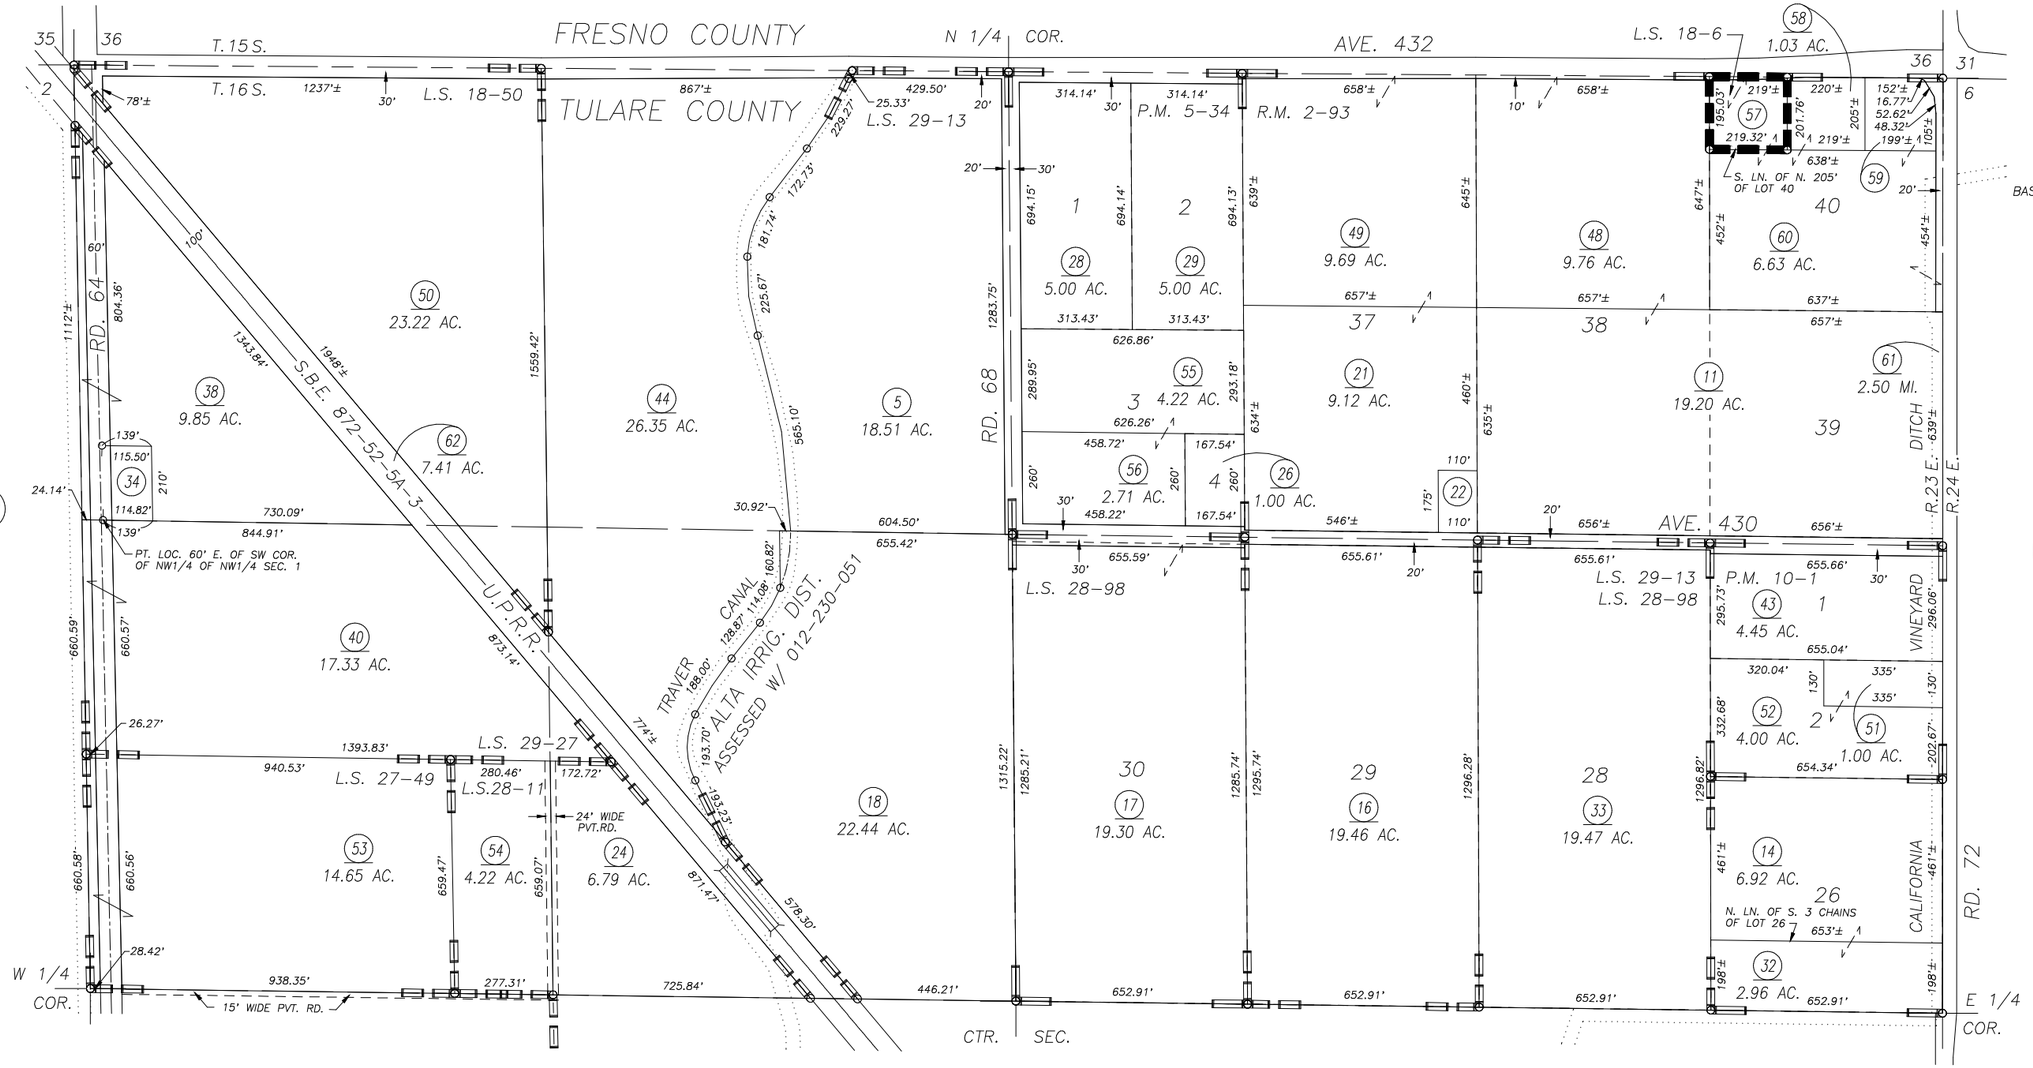

POR. RECORD OF SURVEY, L.S. 1–98 (SEC. 1, ETC.)
POR. BELLA VISTA COLONY, R.M. 2–93
PARCEL MAP NO. 434, P.M. 5–34
PARCEL MAP NO. 900, P.M. 10–1
RECORD OF SURVEY, L.S. 18–6
RECORD OF SURVEY, L.S. 18–50
RECORD OF SURVEY, L.S. 27–49
POR. RECORD OF SURVEY, L.S. 28–11
POR. RECORD OF SURVEY, L.S. 28–98
POR. RECORD OF SURVEY, L.S. 29–13
RECORD OF SURVEY, L.S. 29–27

VICINITY OF DINUBA
ASSESSOR'S MAPS BK. 012 , PG. 25
COUNTY OF TULARE, CALIFORNIA, U.S.A.

NOTE: Assessor's Parcel Numbers Shown in Circles (1)
Assessor's Block Numbers Shown in Elipses (123)

REVISION	DATE	TECH
2008–0047018	06/22/2011	LLB