S1/2 SEC. 12, T.16S., R.23E., M.D.B.&M.

TAX CODE AREA 012-28
072-000
077-002
001-051

DISCLAIMER

THIS MAP WAS PREPARED FOR LOCAL PROPERTY ASSESSMENT PURPOSES ONLY. THE PARCELS SHOWN HEREON MAY NOT COMPLY WITH STATE AND LOCAL SUBDIVISION ORDINANCES. NO LIABILITY IS ASSUMED FOR THE USE OF THE INFORMATION HEREON.

REVISED: 06/09/2014
REASON: 2013-0043265
CAD TECH: ASG

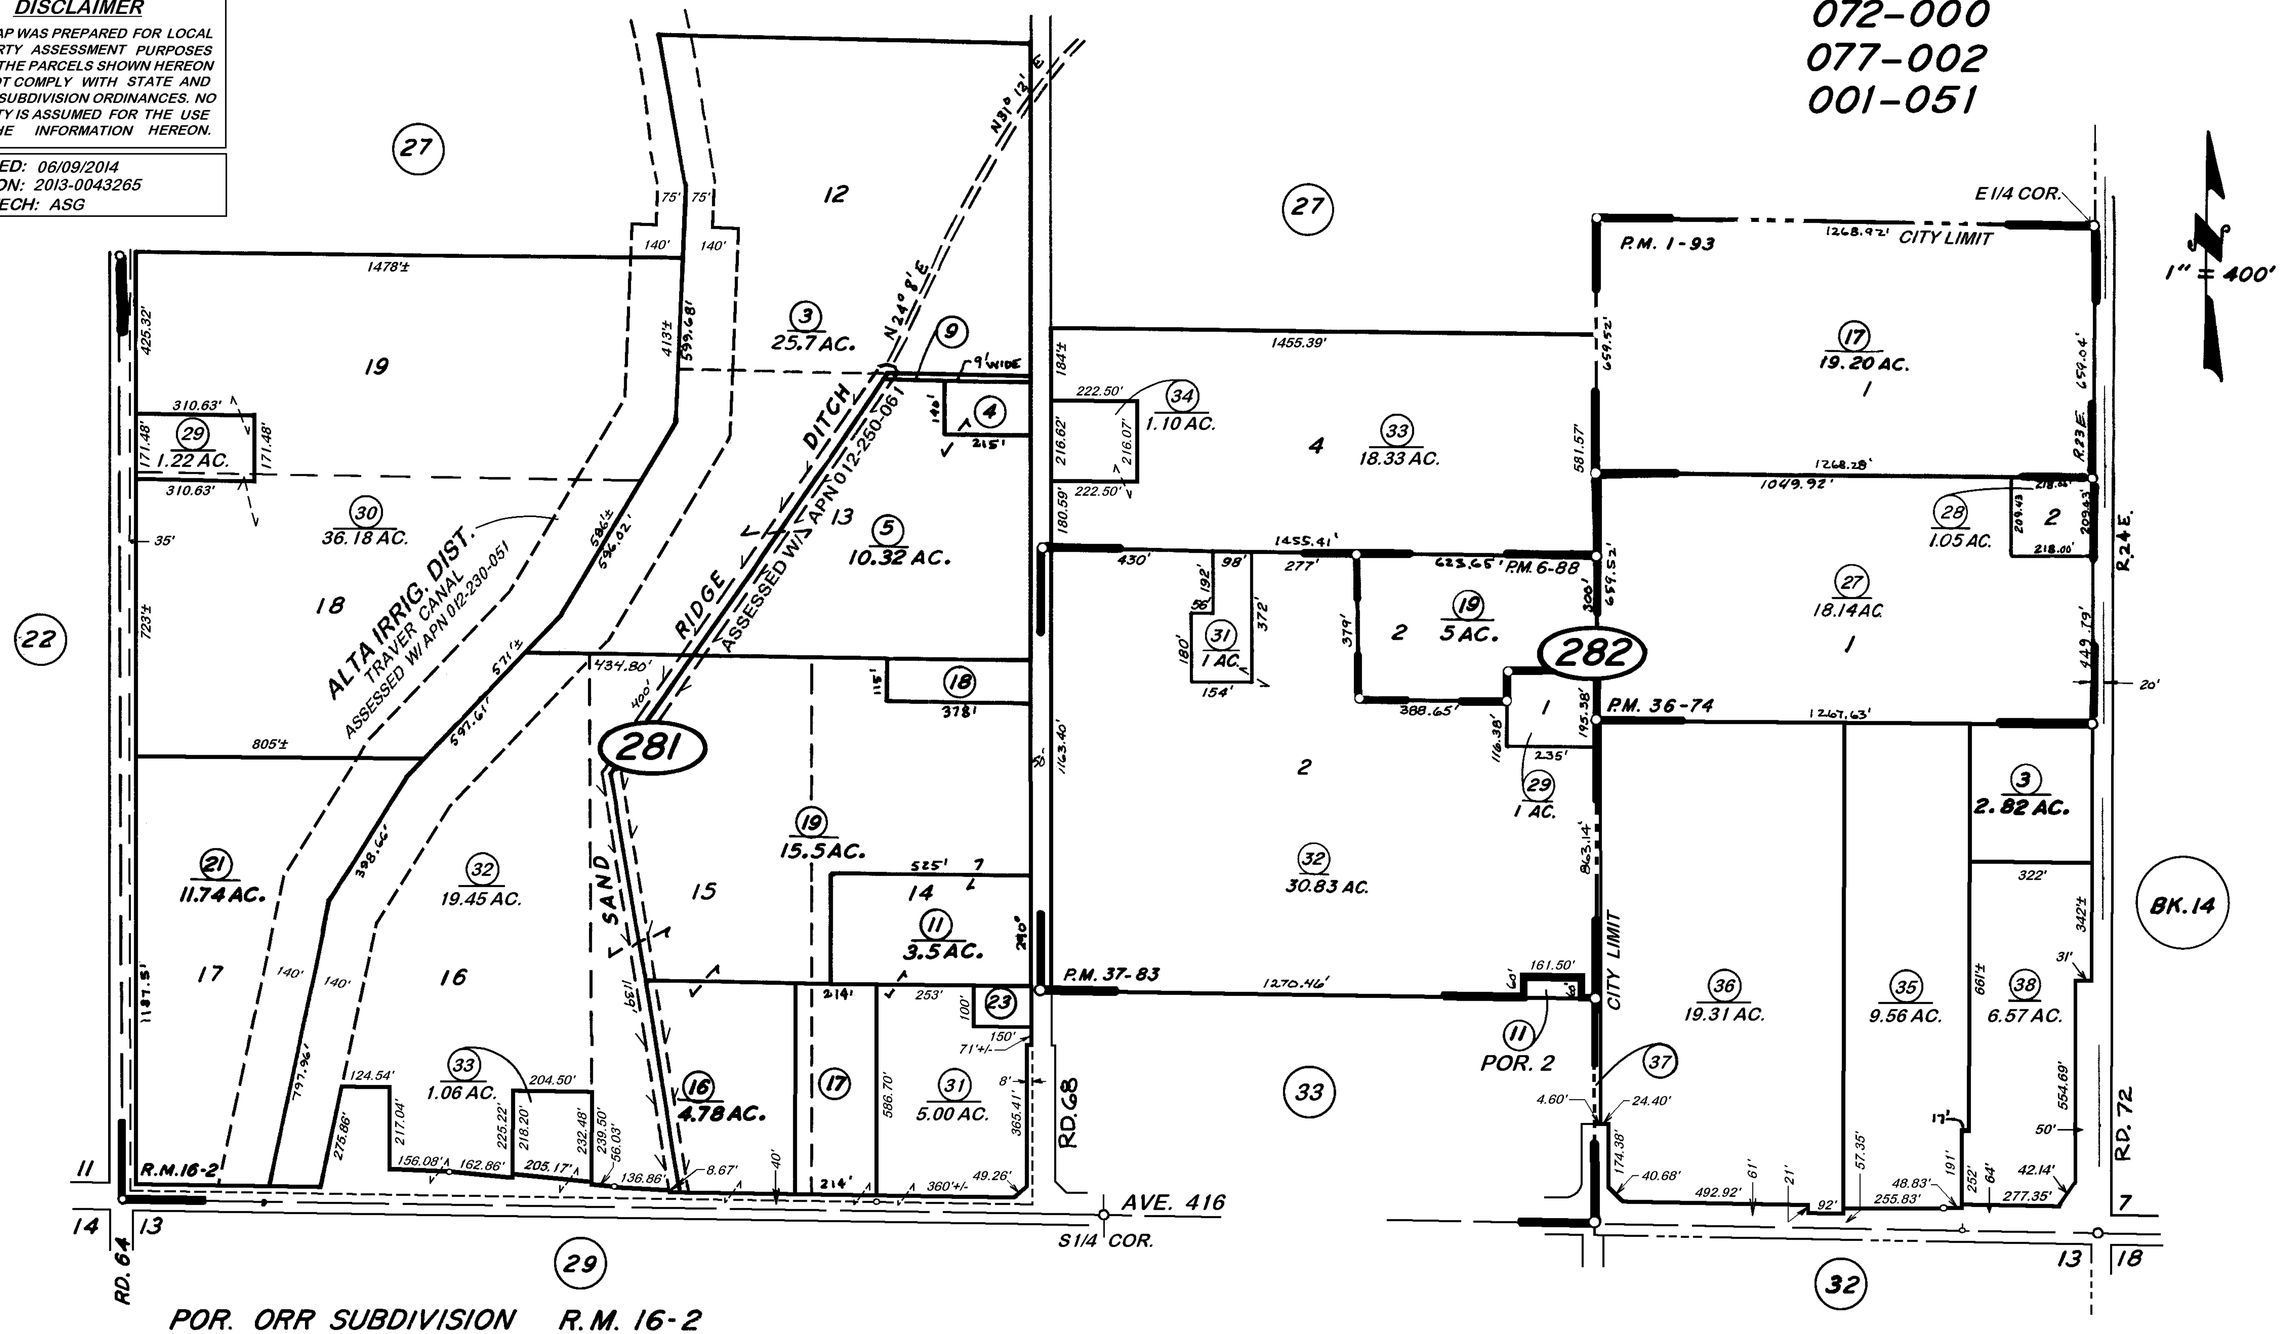

POR. ORR SUBDIVISION	R.M. 16-2
PARCEL MAP 93	P.M. 1-93
PARCEL MAP 588	P.M. 6-88
PARCEL MAP 1272	P.M. 13-73
PARCEL MAP 3571	P.M. 36-74
PARCEL MAP 3680	PM 37-83

NOTE — ASSESSOR'S BLOCK NUMBERS SHOWN IN ELLIPSES
ASSESSOR'S PARCEL NUMBERS SHOWN IN CIRCLES

VICINITY OF DINUBA

ASSESSOR'S MAPS BK. 012, PG. 28.
COUNTY OF TULARE, CALIF.