S1/2 OF SE1/4 SEC.17, T.16S., R.23E., M.D.B.&M.

Tax Area Codes 012-31
100-002

DISCLAIMER

THIS MAP WAS PREPARED FOR LOCAL PROPERTY ASSESSMENT PURPOSES ONLY AND THE PARCELS SHOWN HEREON MAY NOT COMPLY WITH STATE AND LOCAL SUBDIVISION ORDINANCES, AND NO LIABILITY IS ASSUMED FOR THE USE OF THE INFORMATION SHOWN HEREON.

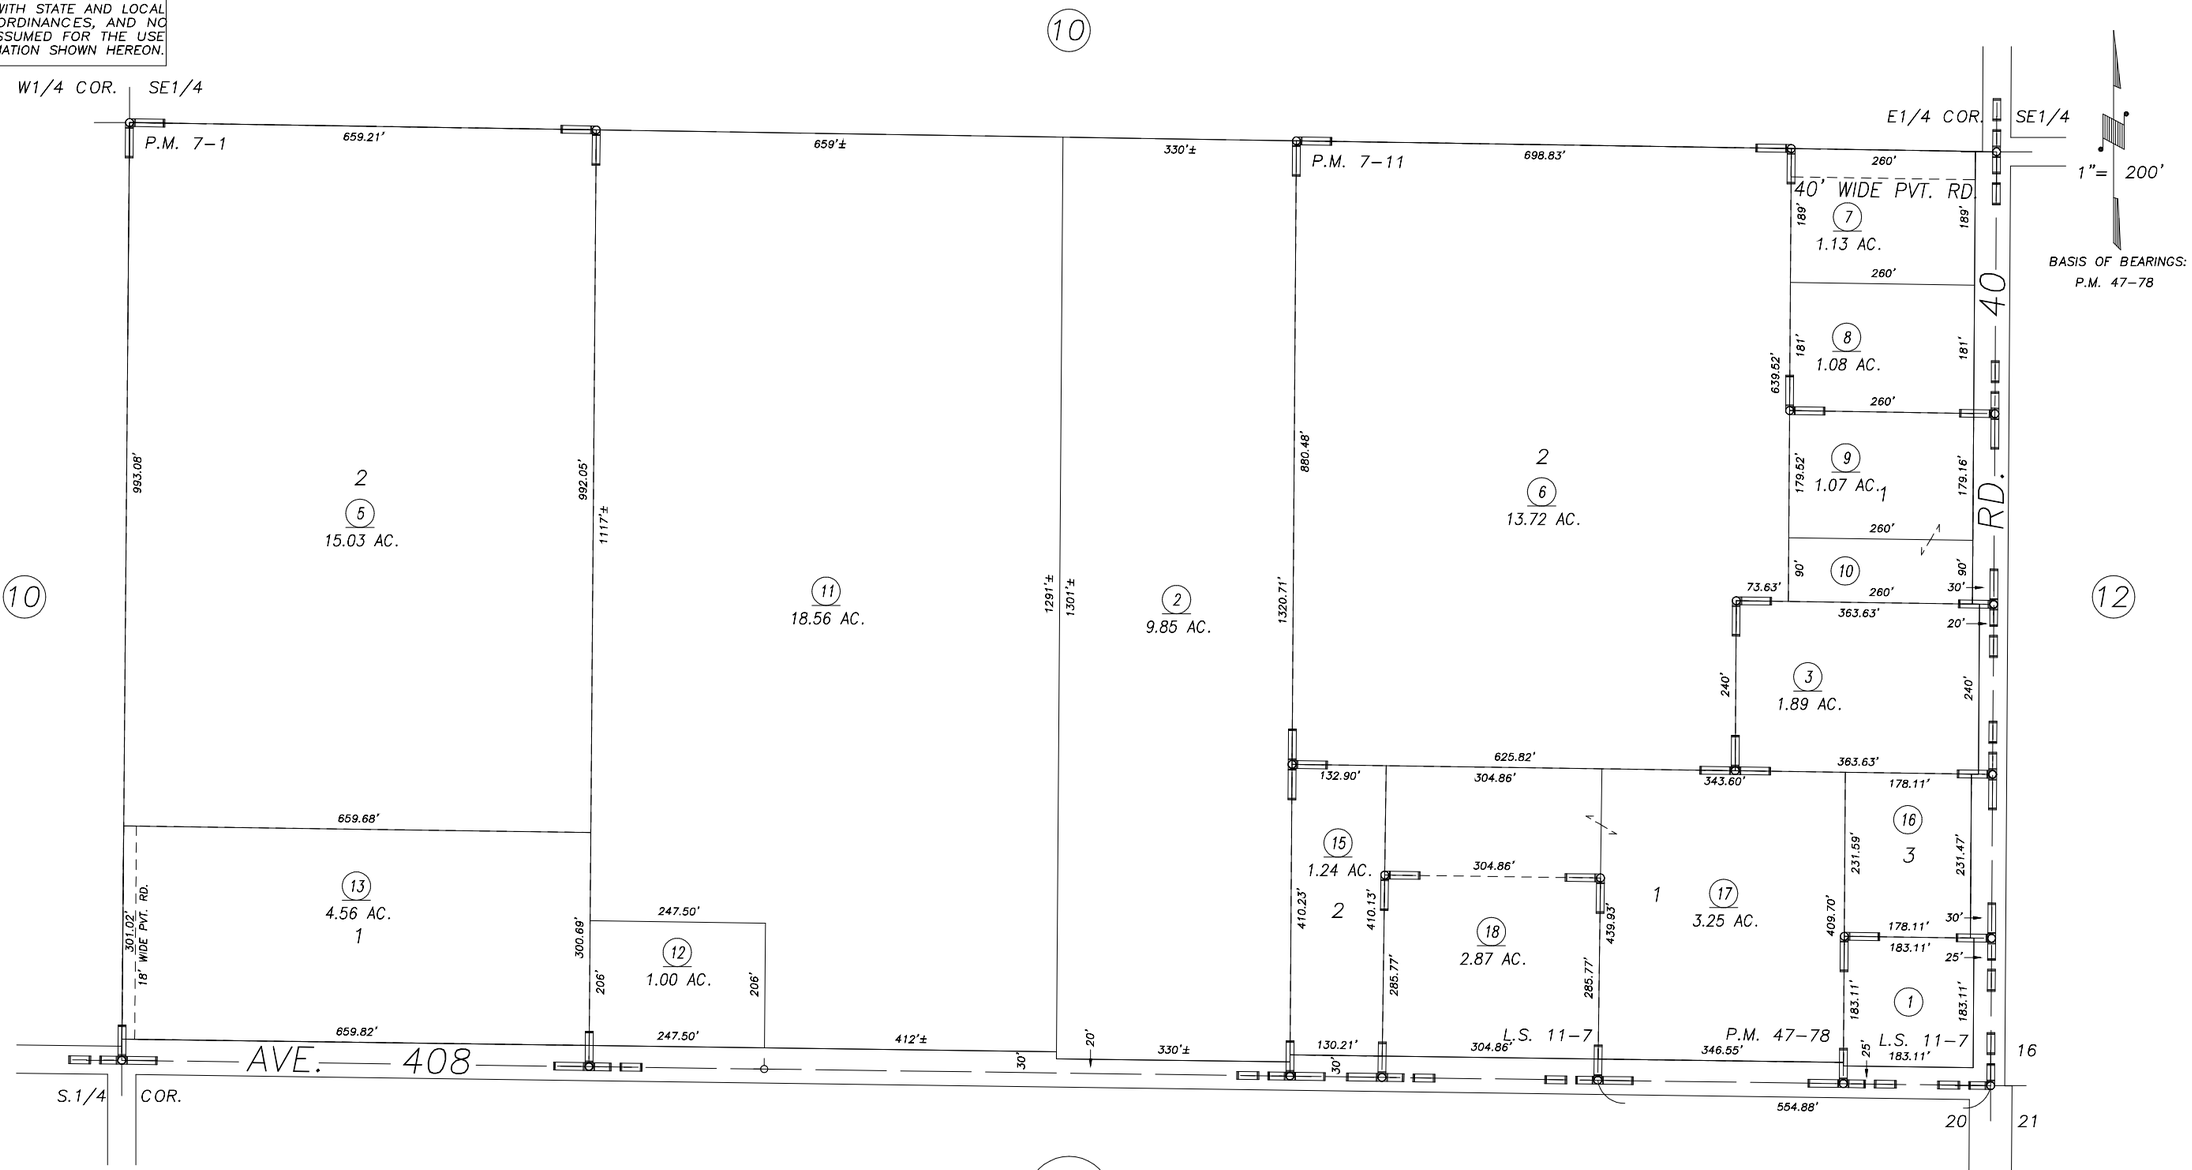

POR. RECORD OF SURVEY, L.S. 11-7
PARCEL MAP NO. 601, P.M. 7-1
PARCEL MAP NO. 611, P.M. 7-11
PARCEL MAP NO. 4673, P.M. 47-78

Bk. 028

VICINITY OF KINGSBURG
ASSESSOR'S MAPS BK.012 , PG.31
COUNTY OF TULARE, CALIFORNIA, U.S.A.

NOTE: Assessor's Parcel Numbers Shown in Circles (1)
Assessor's Block Numbers Shown in Elipses (123)

REVISION	DATE	TECH
2006-0034667	09/04/2008	MLC