DISCLAIMER

THIS MAP WAS PREPARED FOR LOCAL PROPERTY ASSESSMENT PURPOSES ONLY AND THE PARCELS SHOWN HEREON MAY NOT COMPLY WITH STATE AND LOCAL SUBDIVISION ORDINANCES, AND NO LIABILITY IS ASSUMED FOR THE USE OF THE INFORMATION SHOWN HEREON. R & T CODE SEC. 327, 408.3, ETC

N1/2 OF NW1/4 SEC.5, T.16S., R.24E., M.D.B&M.

Tax Area Codes 013–15
072–000

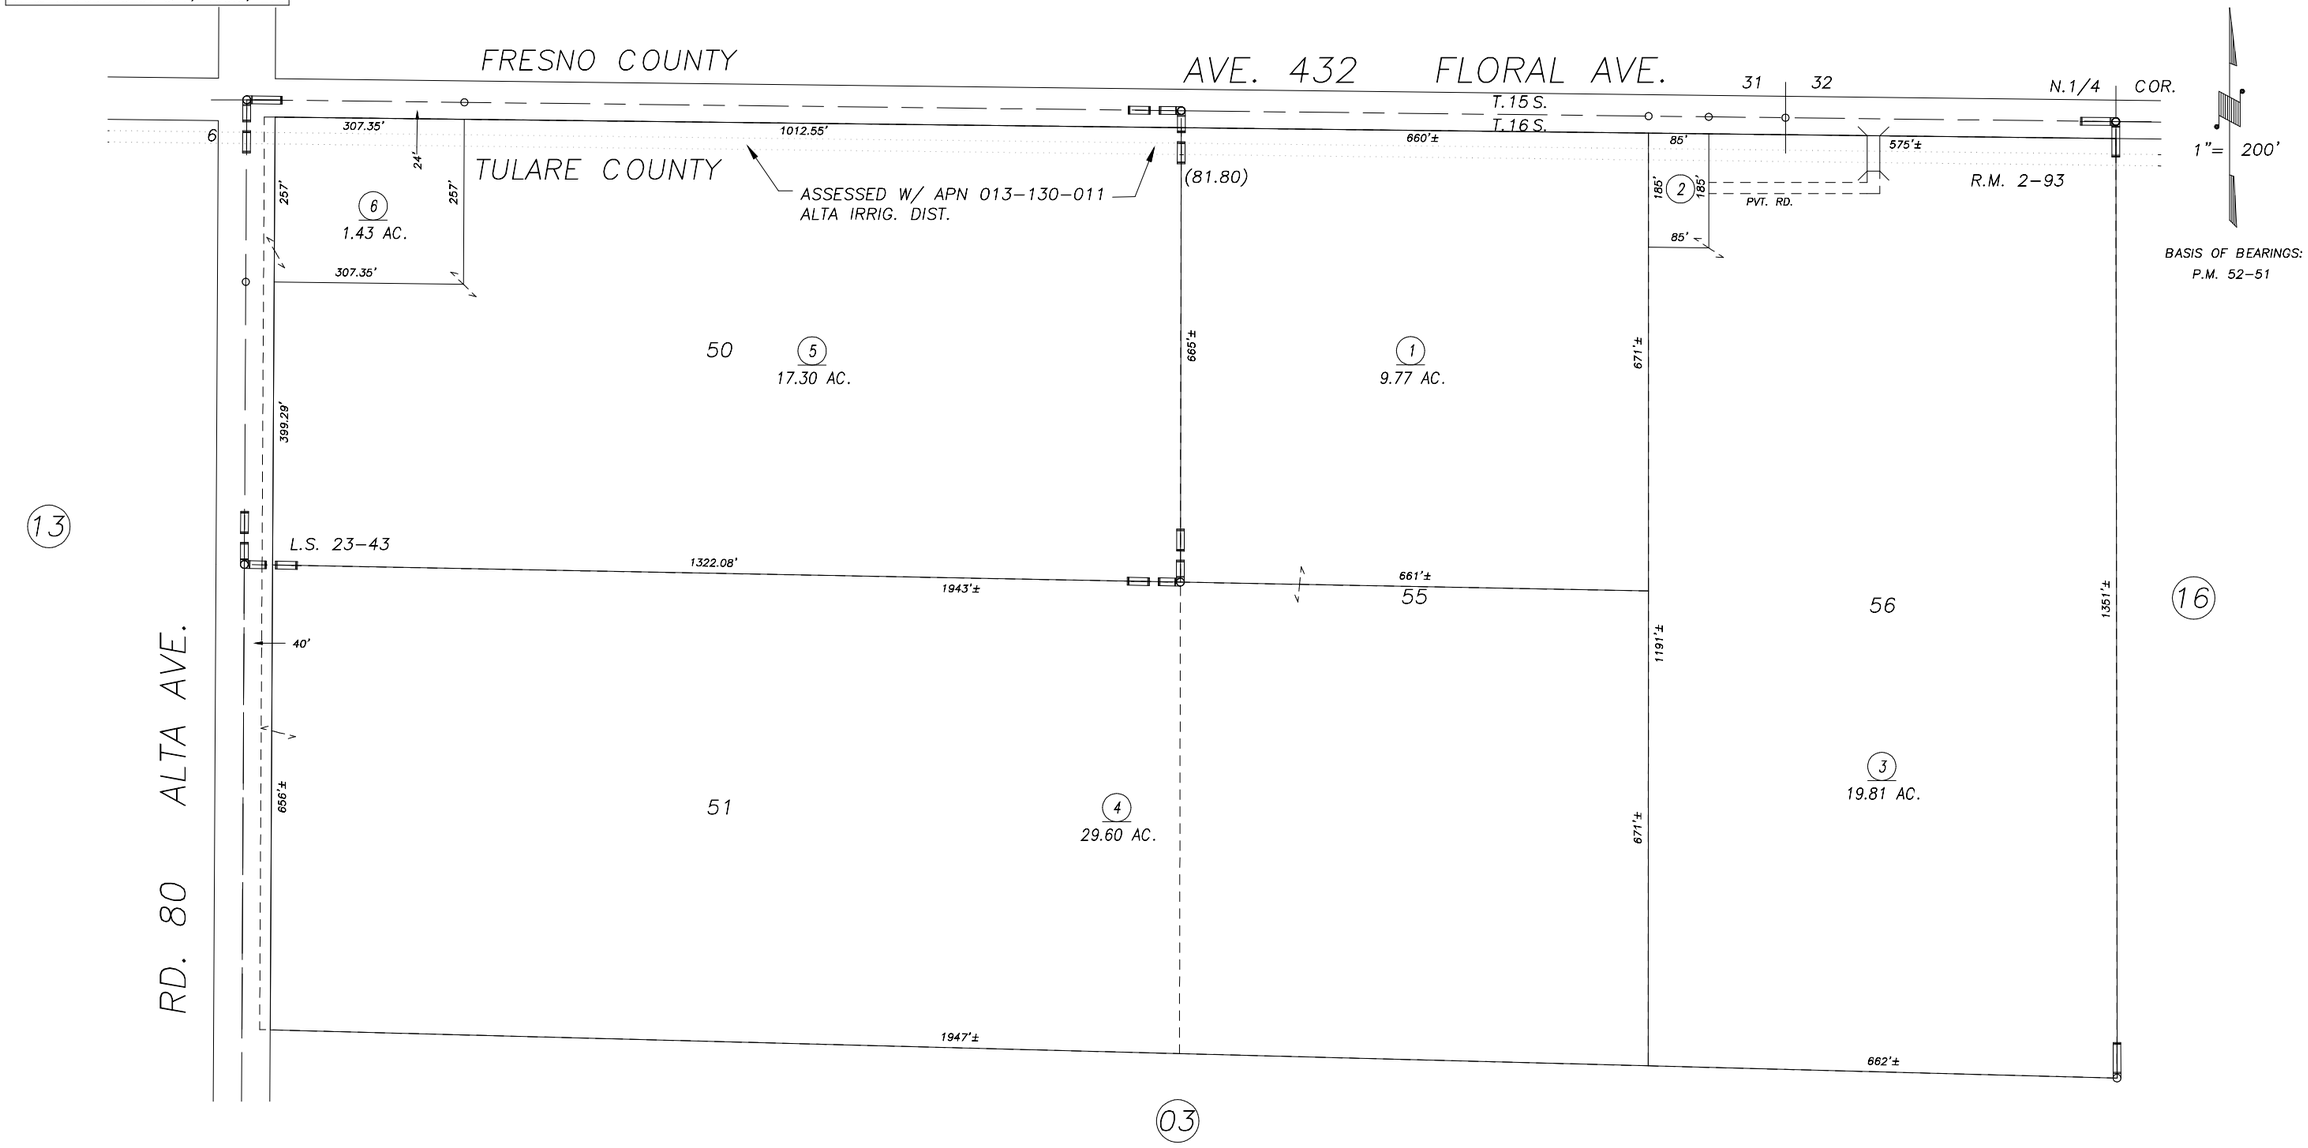

POR. BELLA VISTA COLONY, R.M. 2–93
RECORD OF SURVEY, L.S. 23–43

VICINITY OF DINUBA
ASSESSOR'S MAPS BK.013 , PG.15
COUNTY OF TULARE, CALIFORNIA, U.S.A.

NOTE: Assessor's Parcel Numbers Shown in Circles (1)
Assessor's Block Numbers Shown in Ellipses (123)

CAD CONVERSION	1/20/2016	GL
REVISION	DATE	TECH