S1/2 OF SW 1/4 OF SE 1/4 SEC. 7, T.16S., R.24E., M.D.B.&M.

TAX CODE AREA
001-001 001-015
001-007 001-032

014-03

DISCLAIMER

THIS MAP WAS PREPARED FOR LOCAL PROPERTY ASSESSMENT PURPOSES ONLY. THE PARCELS SHOWN HEREON MAY NOT COMPLY WITH STATE AND LOCAL SUBDIVISION ORDINANCES. NO LIABILITY IS ASSUMED FOR THE USE OF THE INFORMATION HEREON. R & T CODE SEC. 327, 408.3, ETC.

REVISED: 12/26/2014
REASON: 20140042663
CAD TECH: ASG

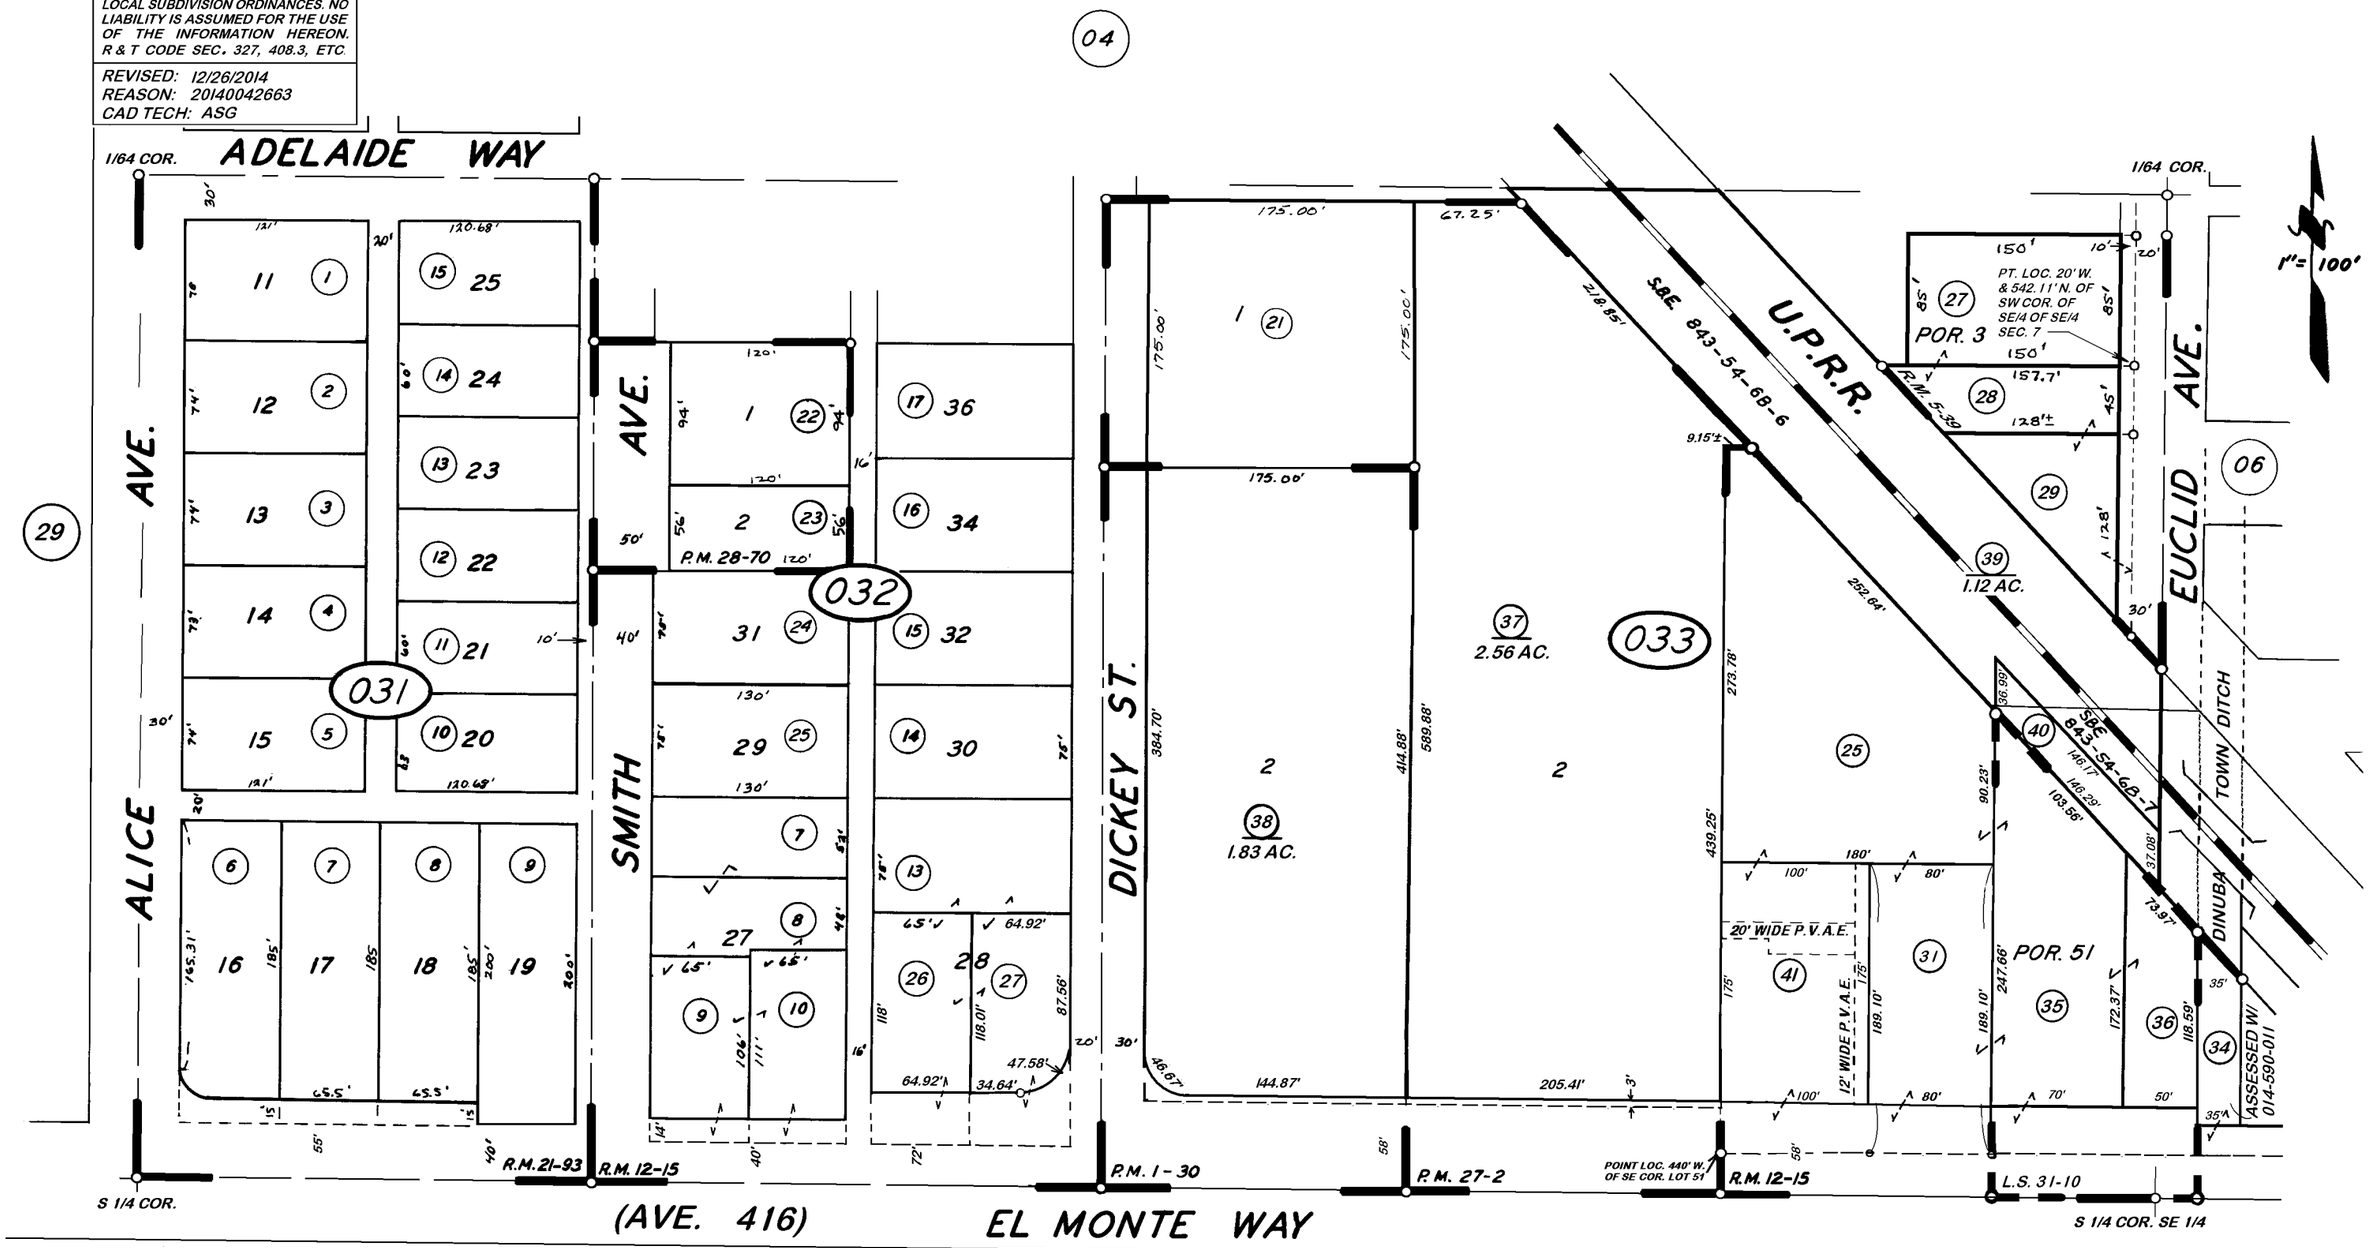

POR. SMITH ACRES, R.M. 21-93
POR. Z.M. DICKEY ADD., R.M. 12-15
POR. MT. WHITNEY COLONY, R.M. 5-39
PARCEL MAP 30, P.M. 1-30
PARCEL MAP 2601, P.M. 27-2
PARCEL MAP 2769, P.M. 28-70
POR. RECORD OF SURVEY, L.S. 25-65 (AVE. 416, ETC.)
RECORD OF SURVEY, L.S. 31-10

BK. 17

CITY OF DINUBA
ASSESSOR'S MAPS BK. 014, PG. 03
COUNTY OF TULARE, CALIF.

NOTE - ASSESSOR'S BLOCK NUMBERS SHOWN IN ELLIPSES
ASSESSOR'S PARCEL NUMBERS SHOWN IN CIRCLES