N1/2 OF SW1/4 OF SE1/4 SEC.7, T.16S., R.24E., M.D.B.&M.

Tax Area Codes 014-04
001-001 001-007
001-015

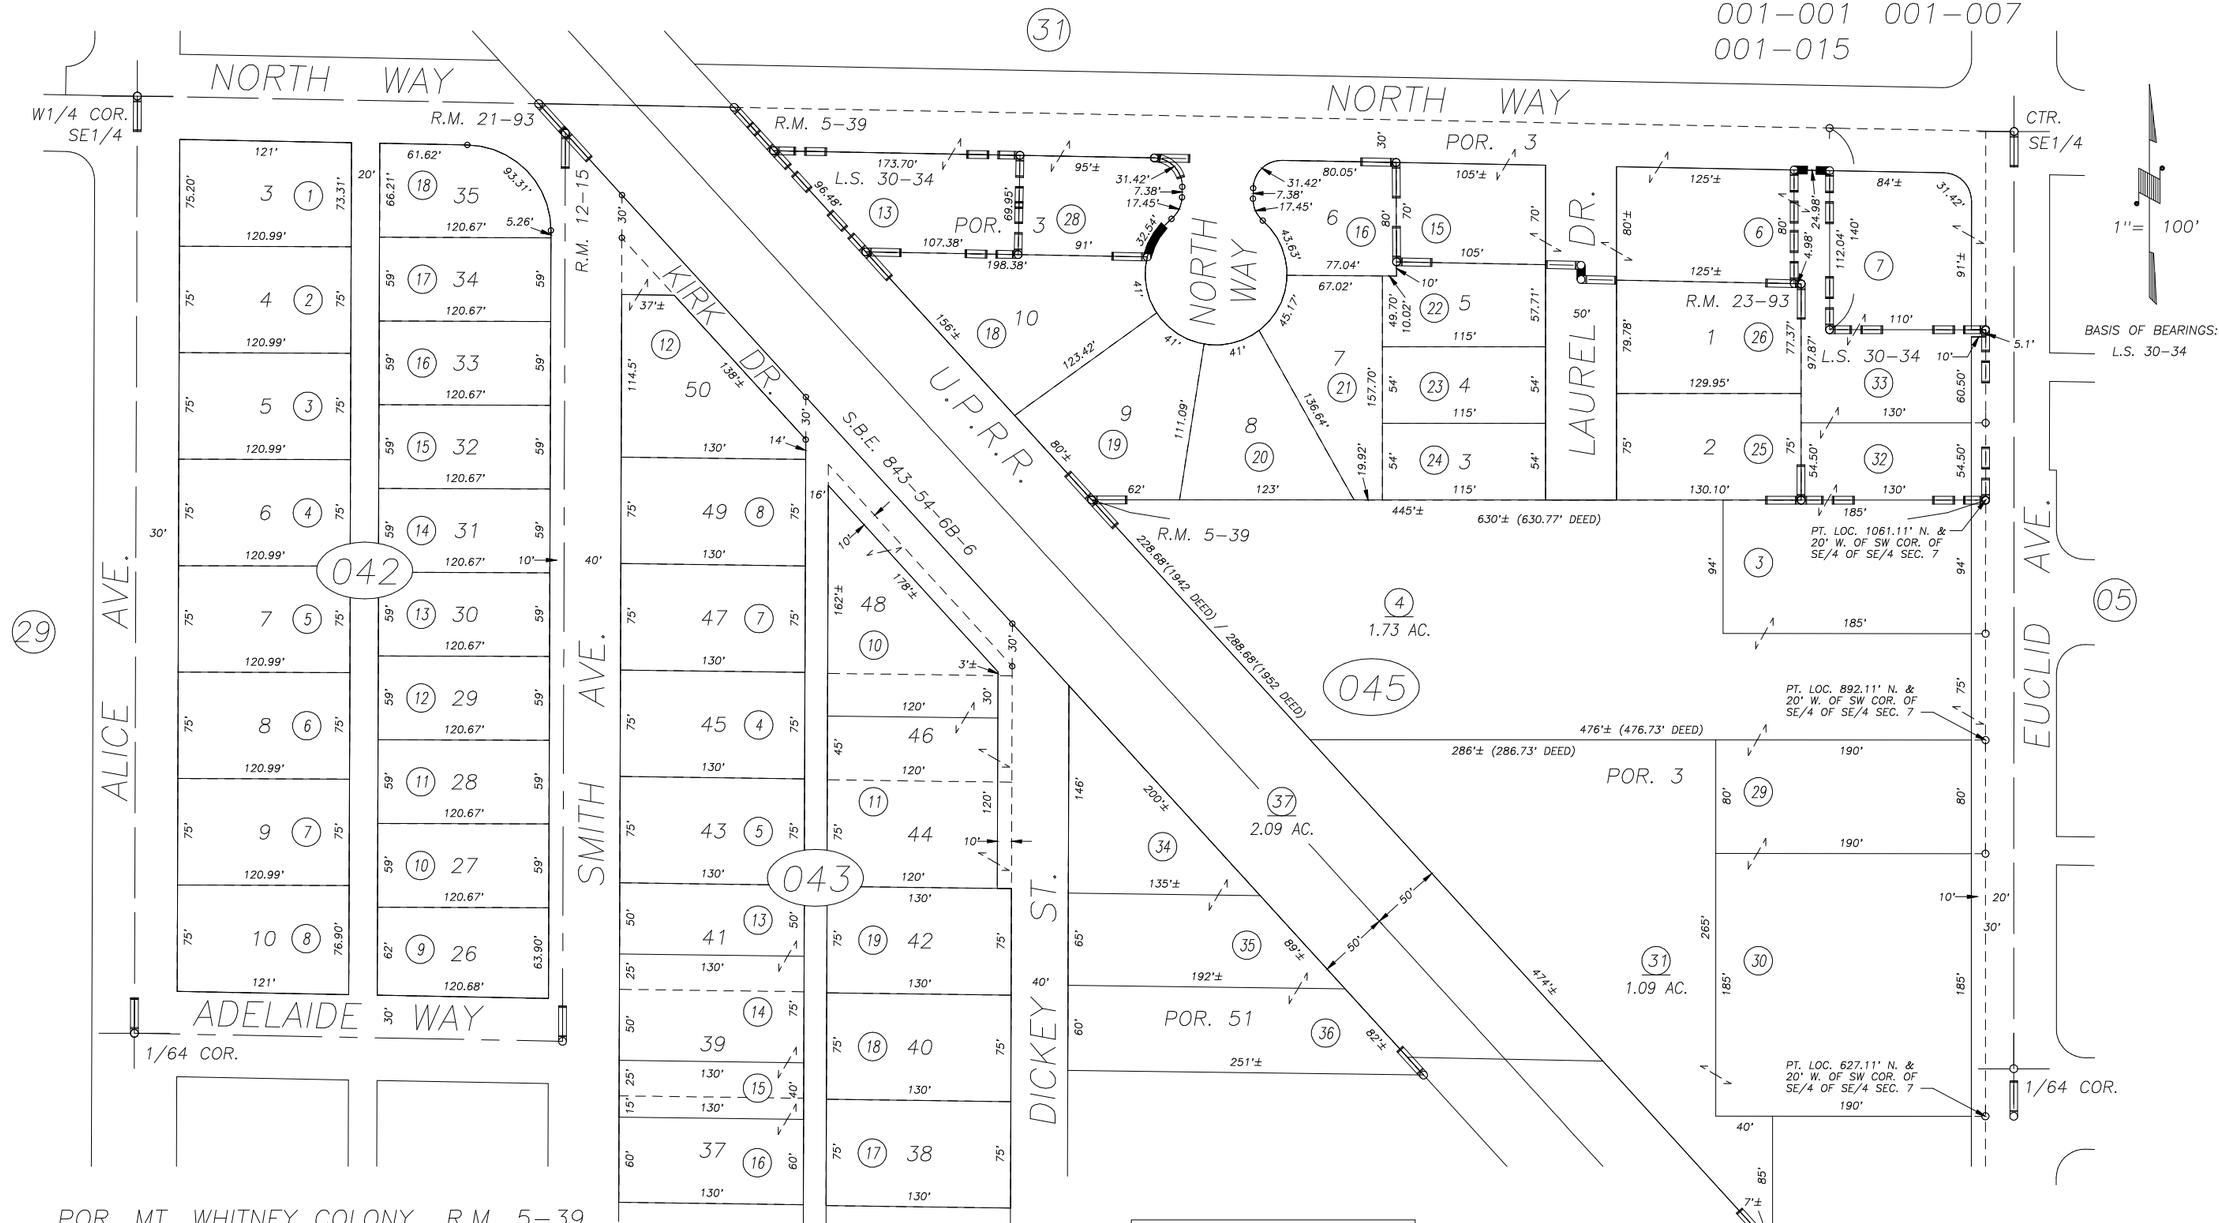

POR. MT. WHITNEY COLONY,, R.M. 5-39
POR. Z.M. DICKEY ADDITION, R.M. 12-15
POR. SMITH ACRES, R.M. 21-93
PATTEE SUBDIVISION, R.M. 23-93
RECORD OF SURVEY, L.S. 30-34

DISCLAIMER

THIS MAP WAS PREPARED FOR LOCAL PROPERTY ASSESSMENT PURPOSES ONLY AND THE PARCELS SHOWN HEREON MAY NOT COMPLY WITH STATE AND LOCAL SUBDIVISION ORDINANCES, AND NO LIABILITY IS ASSUMED FOR THE USE OF THE INFORMATION SHOWN HEREON.

CITY OF DINUBA
ASSESSOR'S MAPS BK. 014 , PG. 04
COUNTY OF TULARE, CALIFORNIA, U.S.A.

NOTE: Assessor's Parcel Numbers Shown in Circles (1)
Assessor's Block Numbers Shown in Elipses (123)

REVISION	DATE	TECH
2010-0000811	07/30/2010	LLB