DISCLAIMER

THIS MAP WAS PREPARED FOR LOCAL PROPERTY ASSESSMENT PURPOSES ONLY. THE PARCELS SHOWN HEREON MAY NOT COMPLY WITH STATE AND LOCAL SUBDIVISION ORDINANCES. NO LIABILITY IS ASSUMED FOR THE USE OF THE INFORMATION HEREON.

REVISED: 07/30/2010
REASON: ADJ. PG. UPDATE
CAD TECH: LLB

POR. SE1/4 SEC. 7, T.16S., R.24E., M.D.B.&M.

TAX CODE AREA 014-05
001-001

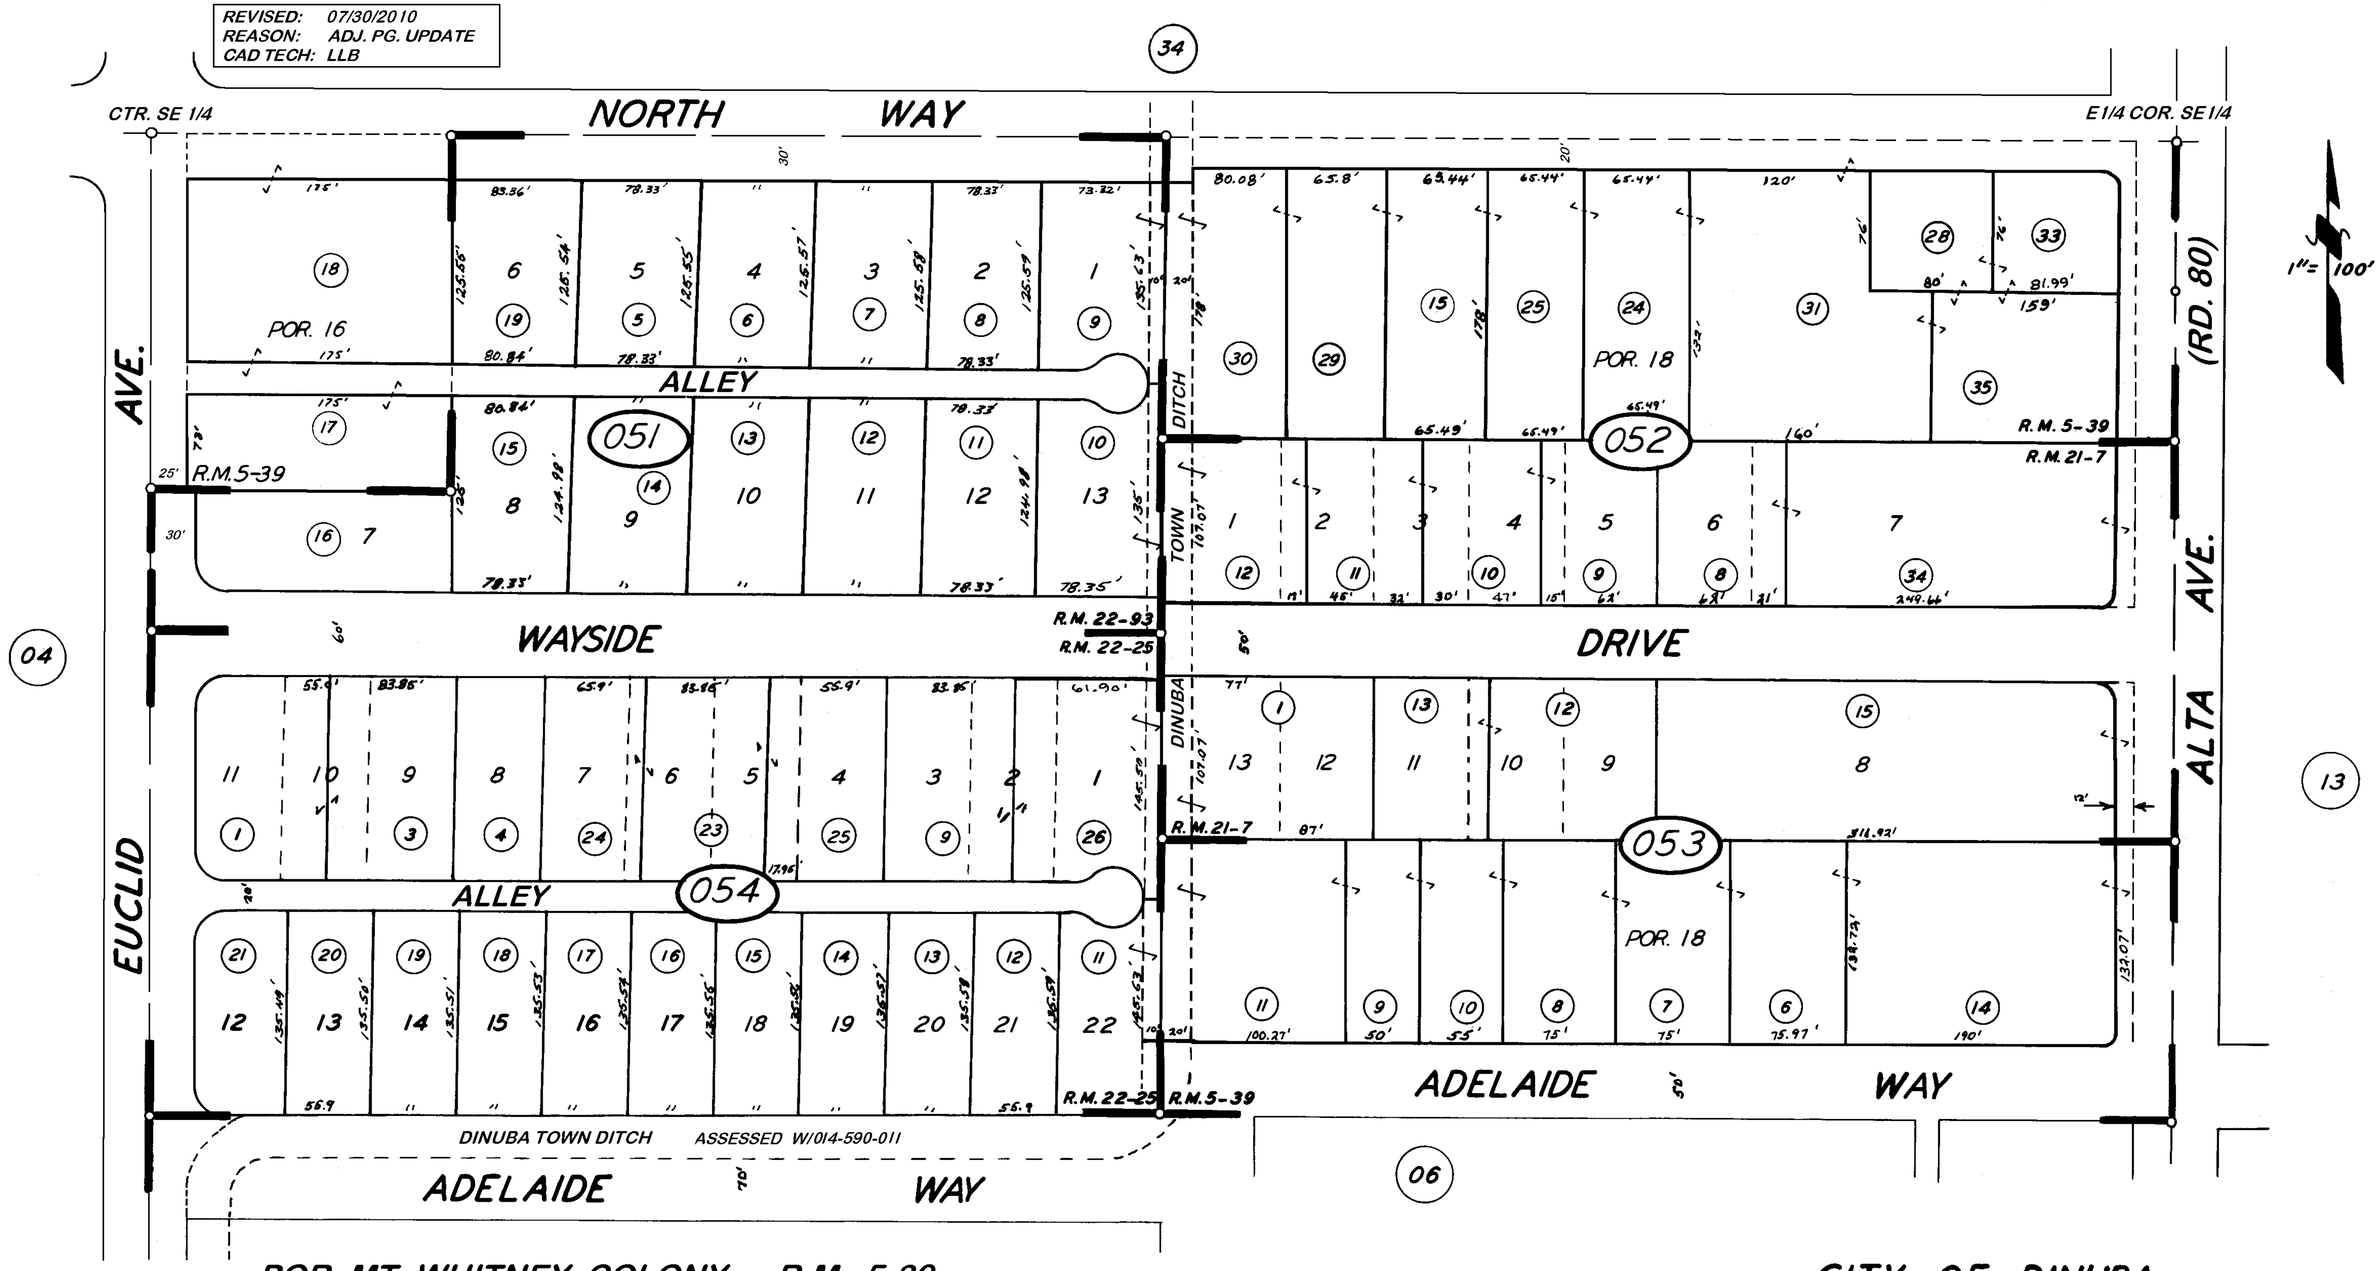

POR. MT. WHITNEY COLONY, R.M. 5-39
WAYSIDE TRACT, R.M. 21-7
WINCHESTER HEIGHTS, R.M. 22-25
WINCHESTER HEIGHTS NO. 2, R.M. 22-93
POR. RECORD OF SURVEY, L.S. 25-65 (RD. 80, ETC.)

CITY OF DINUBA
ASSESSOR'S MAPS BK. 014, PG. 05
COUNTY OF TULARE, CALIF.

NOTE - ASSESSOR'S BLOCK NUMBERS SHOWN IN ELLIPSES
ASSESSOR'S PARCEL NUMBERS SHOWN IN CIRCLES