DISCLAIMER

THIS MAP WAS PREPARED FOR LOCAL PROPERTY ASSESSMENT PURPOSES ONLY. THE PARCELS SHOWN HEREON MAY NOT COMPLY WITH STATE AND LOCAL SUBDIVISION ORDINANCES. NO LIABILITY IS ASSUMED FOR THE USE OF THE INFORMATION HEREON.

REVISED: 07/10/2008
REASON: 2007-0072653
CAD TECH: JRS

S1/2 OF NE1/4 OF SW1/4 SEC.8, T.16 S., R.24E., M.D.B.&M.

TAX CODE AREA 014-11
001-001

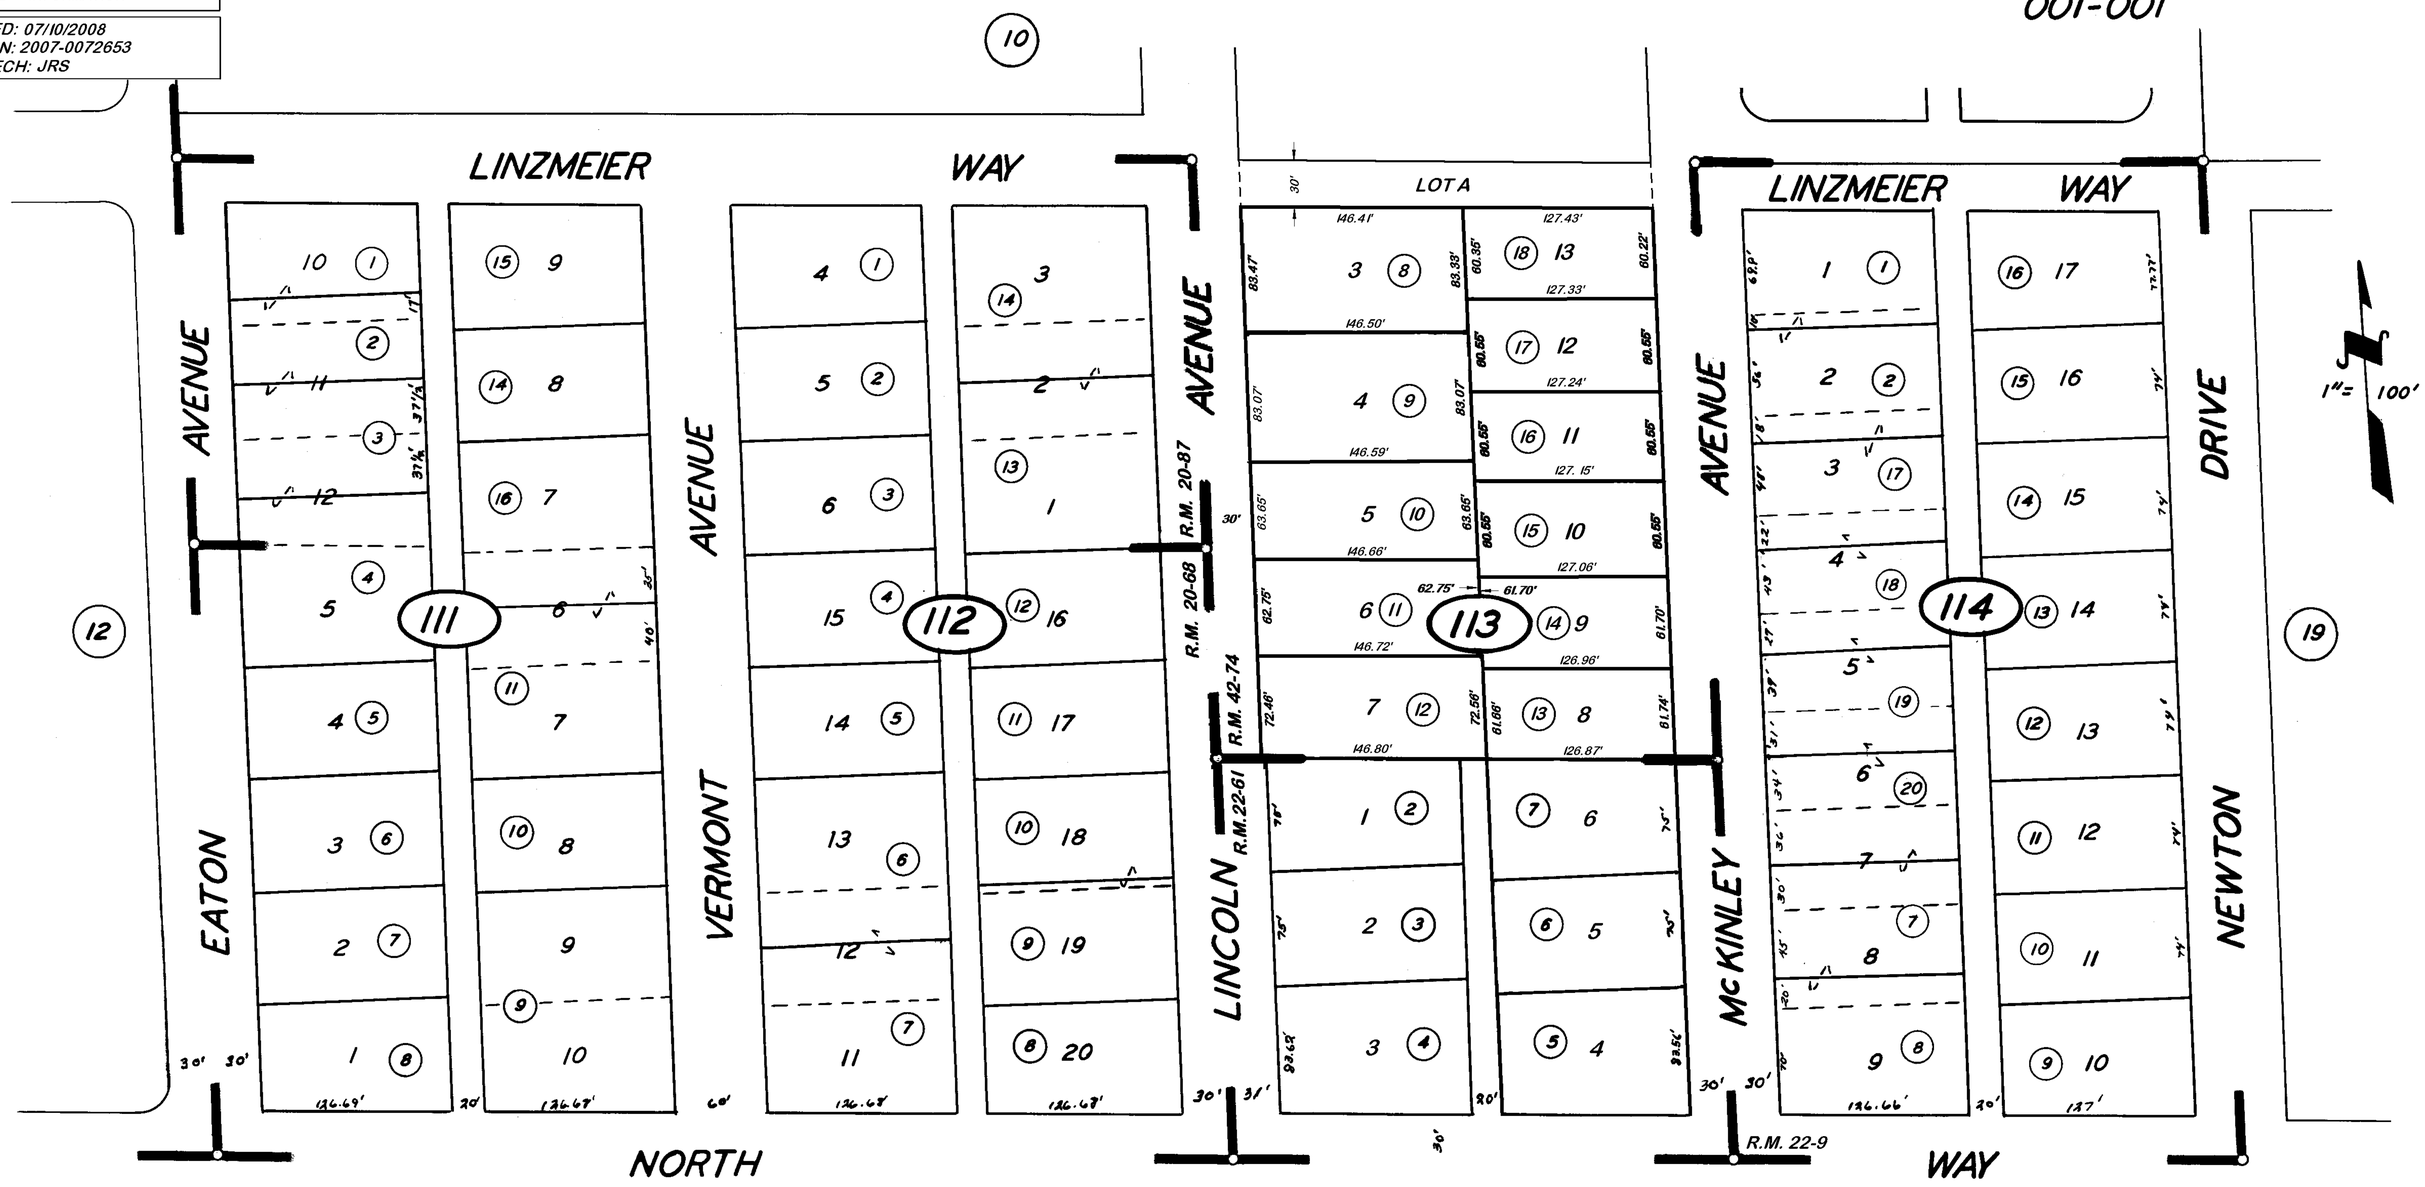

LINZMEIER ADDITION, R.M. 20-68
LINZMEIER ADDITION NO. 2, R.M. 20-87
GLENWOOD VILLAGE NO. 2, R.M. 22-9
DAVIS GARDENS, R.M. 22-61
POR. LINCOLN MCKINLEY ESTATES, R.M. 42-74

CITY OF DINUBA
ASSESSOR'S MAPS BK.14, PG.11
COUNTY OF TULARE, CALIF.

NOTE—ASSESSOR'S BLOCK NUMBERS SHOWN IN ELLIPSES
ASSESSOR'S PARCEL NUMBERS SHOWN IN CIRCLES

(1959)