DISCLAIMER

THIS MAP WAS PREPARED FOR LOCAL PROPERTY ASSESSMENT PURPOSES ONLY. THE PARCELS SHOWN HEREON MAY NOT COMPLY WITH STATE AND LOCAL SUBDIVISION ORDINANCES. NO LIABILITY IS ASSUMED FOR THE USE OF THE INFORMATION HEREON.

REVISED: 1/14/2013
REASON: 2012-0064763
CAD TECH: NFL

N1/2 OF SE1/4 OF SW1/4 SEC. 8, T.16S., R.24E., M.D.B.&M.

TAX CODE AREA 14-14
001-001

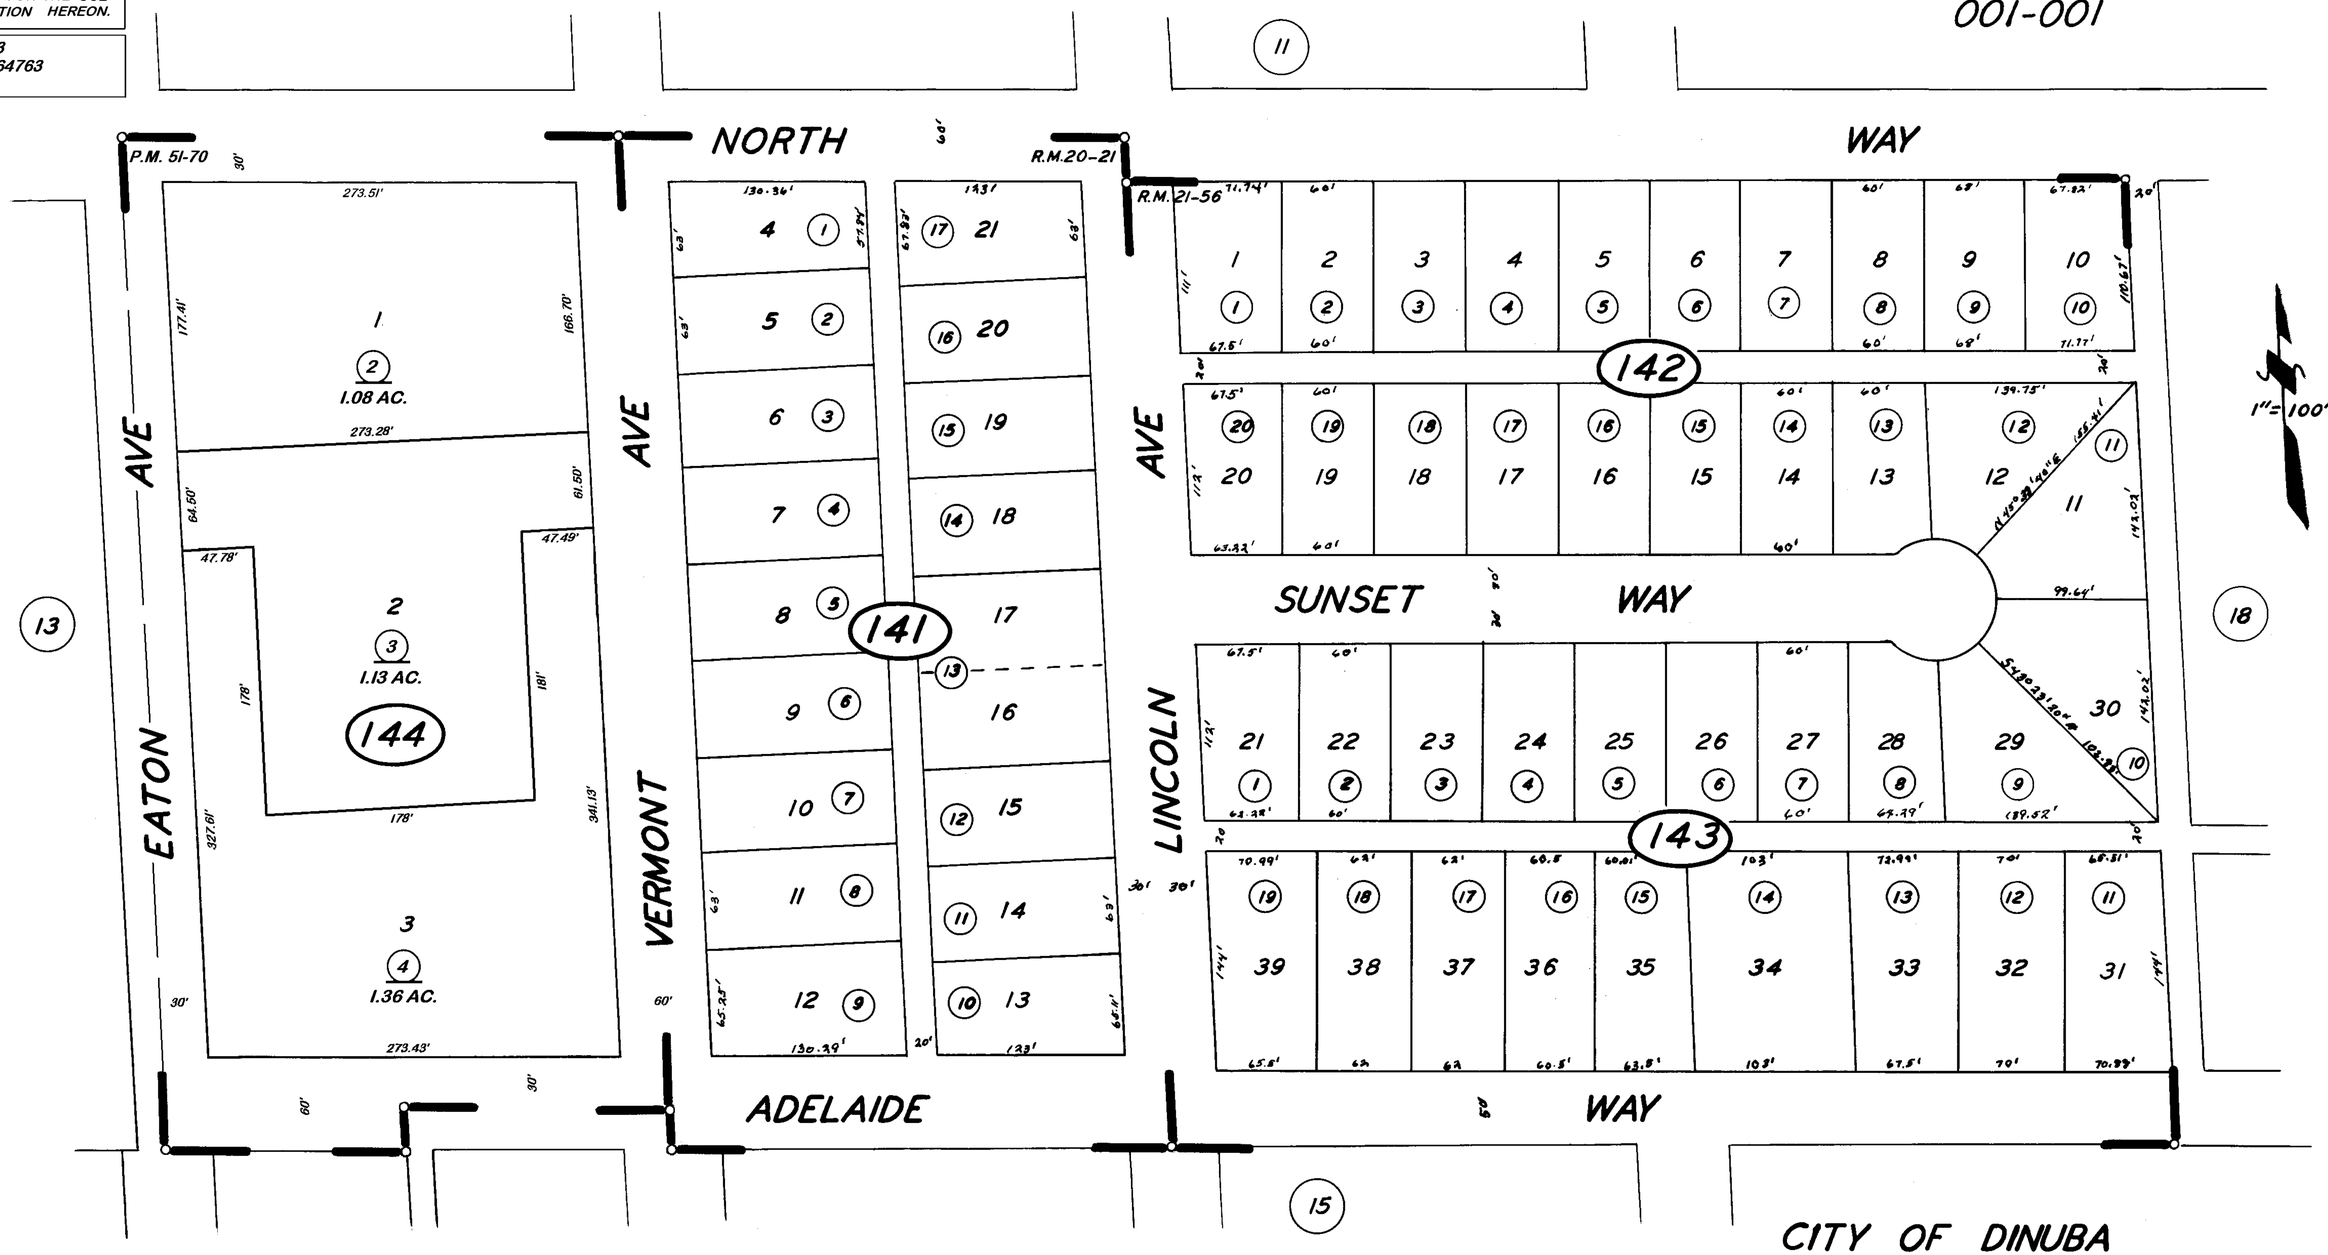

POR. VERMONT TRACT R.M. 20-21
REDFERN ACRES R.M. 21-56
PARCEL MAP NO. 5064, P.M. 51-70

CITY OF DINUBA
ASSESSOR'S MAPS BK. 14, PG. 14
COUNTY OF TULARE, CALIF.

NOTE- ASSESSOR'S BLOCK NUMBERS SHOWN IN ELLIPSES
ASSESSOR'S PARCEL NUMBERS SHOWN IN CIRLES