DISCLAIMER

THIS MAP WAS PREPARED FOR LOCAL PROPERTY ASSESSMENT PURPOSES ONLY. THE PARCELS SHOWN HEREON MAY NOT COMPLY WITH STATE AND LOCAL SUBDIVISION ORDINANCES. NO LIABILITY IS ASSUMED FOR THE USE OF THE INFORMATION HEREON.

REVISED: 12/04/2012
REASON: 2012-0052421
CAD TECH: LLB

TAX CODE AREA 014-18
001-001

N1/2 OF SW1/4 OF SE1/4 SEC. 8, T.16 S., R.24 E., M.D.B.&M.

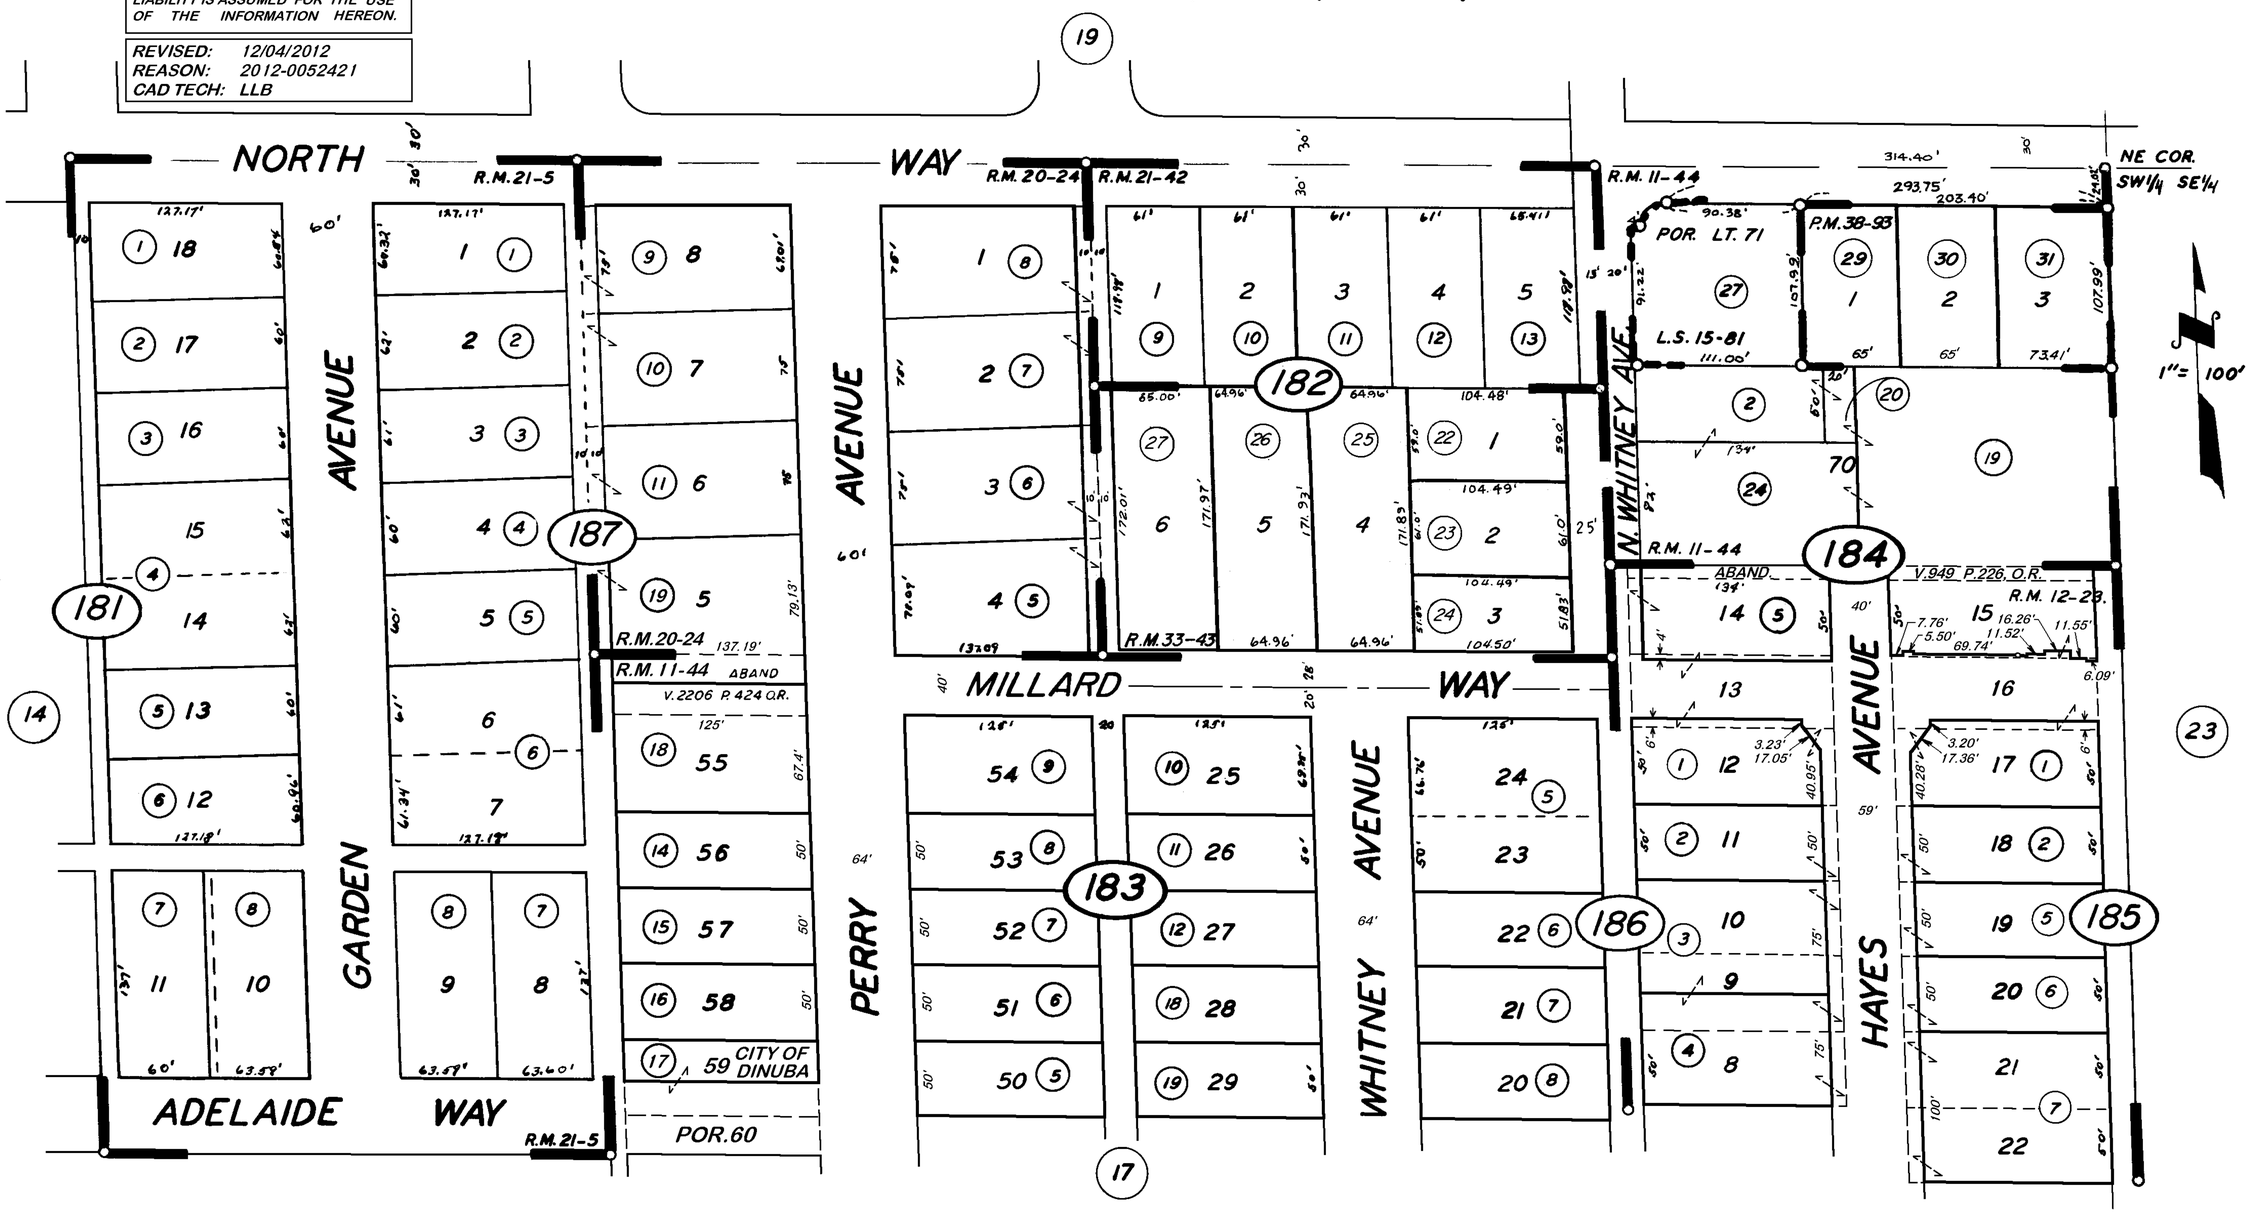

PARK GARDEN SUB. R.M. 21-5
McBRIDE SUB. R.M. 20-24
LINDA MESA TR. NO. 2 R.M. 21-42
POR. EL MONTE VILLA R.M. 11-44
POR. J.D. HAYES ADD. R.M. 12-23
ENNS SUB. R.M. 33-43

RECORD OF SURVEY, L.S. 15-81
PARCEL MAP 3790, P.M. 38-93

CITY OF DINUBA
ASSESSOR'S MAPS BK. 014, PG. 18
COUNTY OF TULARE, CALIF.

NOTE — ASSESSOR'S BLOCK NUMBERS SHOWN IN ELLIPSES
ASSESSOR'S PARCEL NUMBERS SHOWN IN CIRCLES