N1/2 OF NW1/4 OF SE1/4 SEC. 8, T.16S., R.24E., M.D.B.&M.

TAX CODE AREA 14-20

1-001
1-012

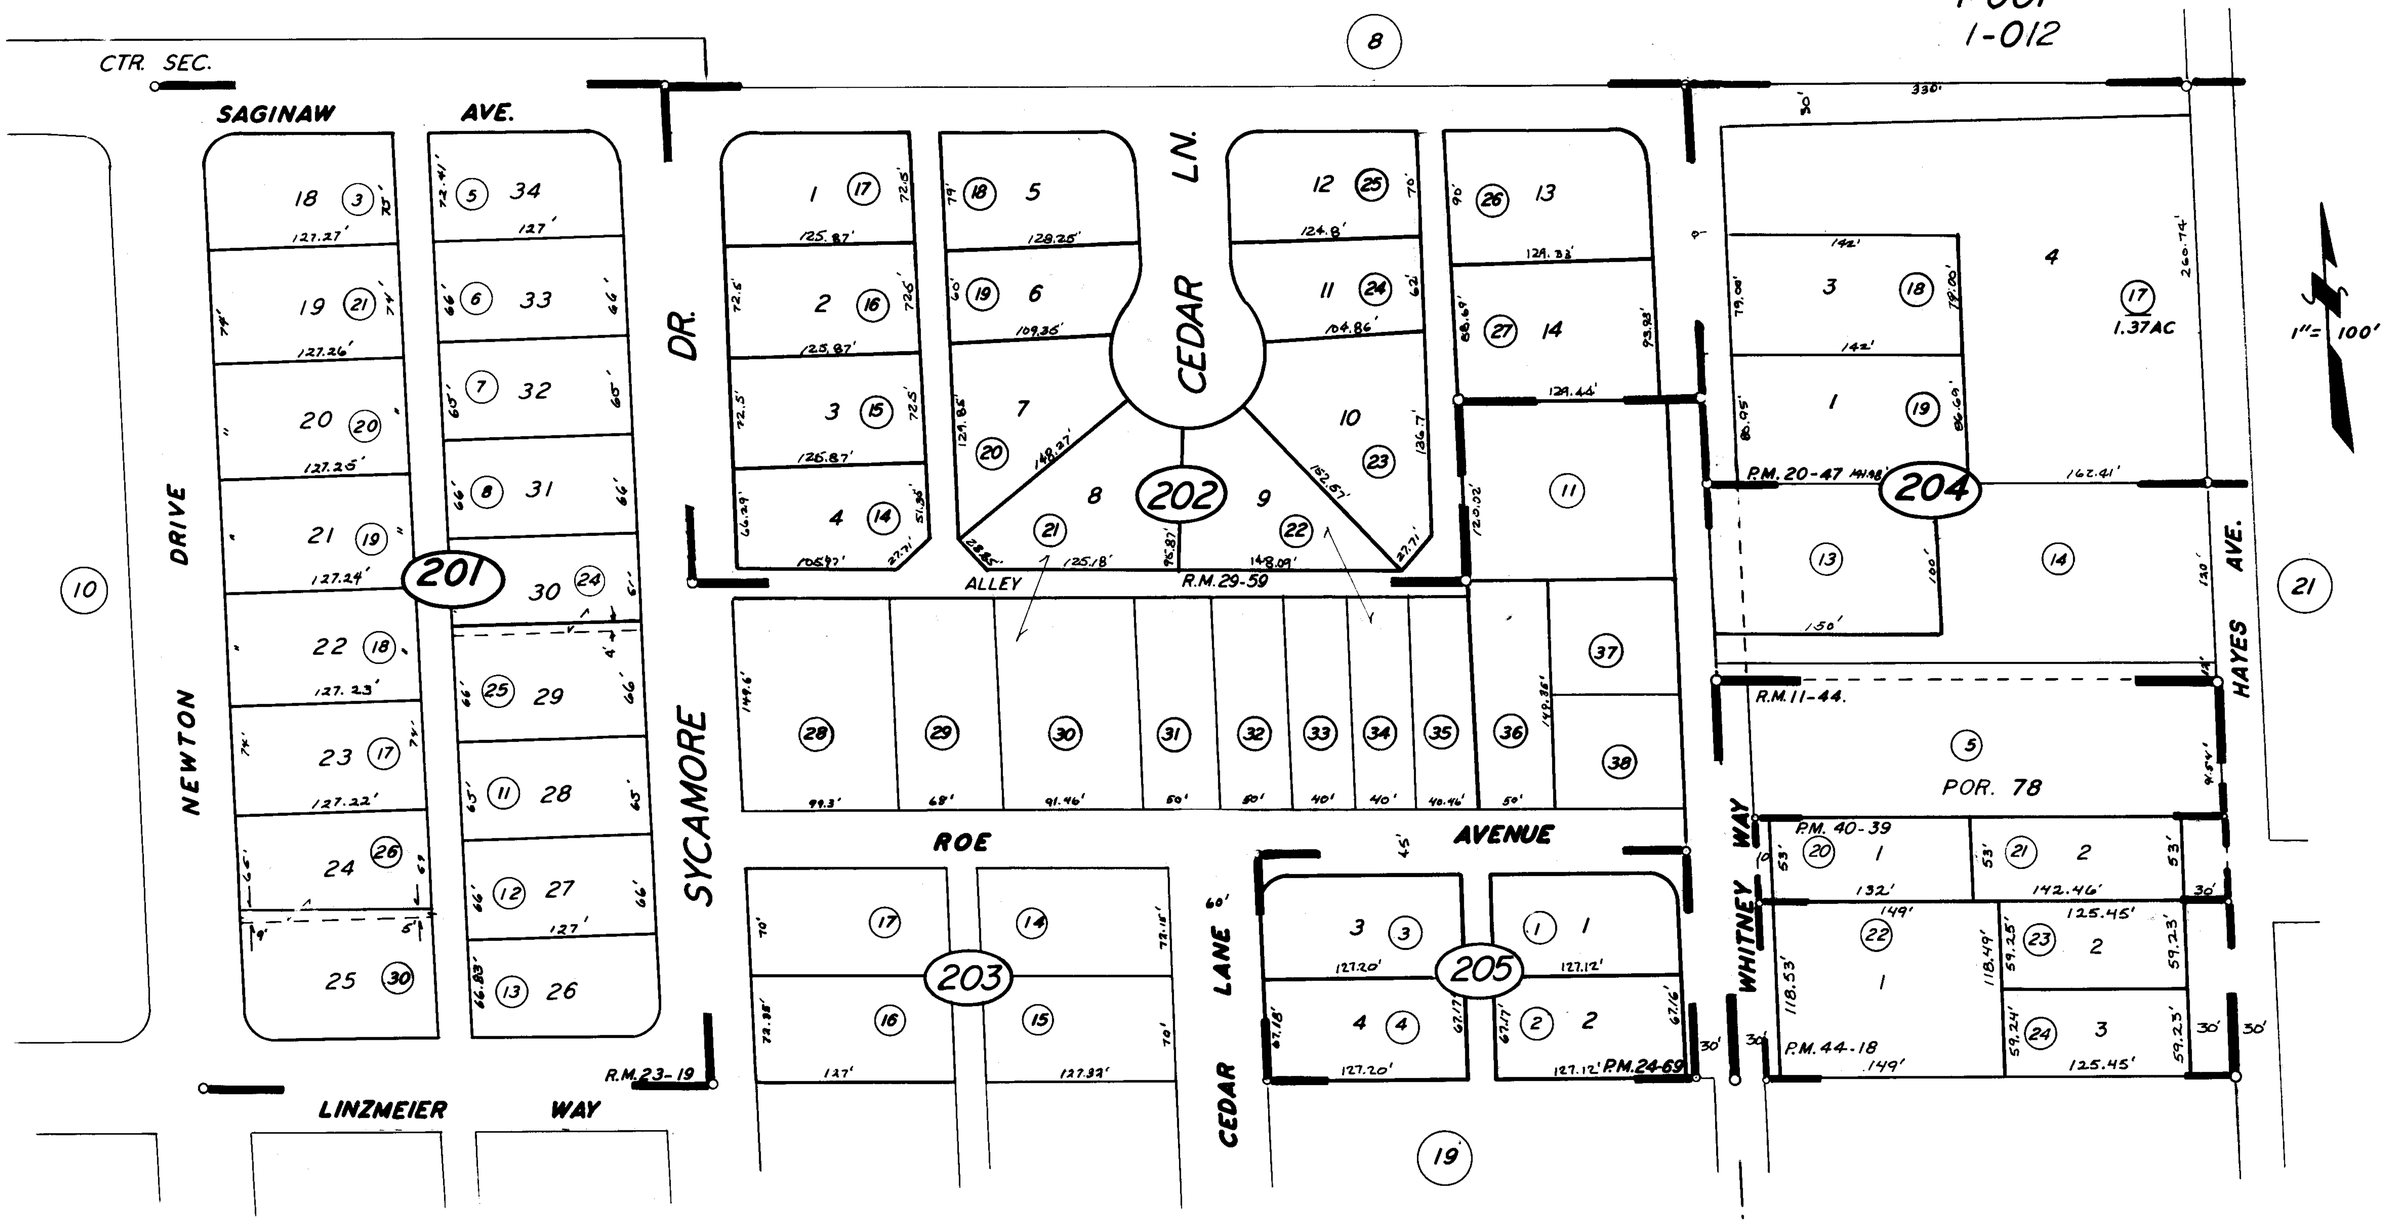

POR. EL MONTE VILLA R.M. 11-44
POR. GLENWOOD VILLAGE NO. 3, R.M. 23-19
CEDAR LANE MANOR R.M. 29-59
POR. PARCEL MAP 1946 P.M. 20-47
PARCEL MAP 2368 P.M. 24-69
PARCEL MAP 3935 P.M. 40-39
PARCEL MAP 4314 P.M. 44-18

CITY OF DINUBA

ASSESSOR'S MAPS BK. 14, PG. 20

COUNTY OF TULARE, CALIF.

NOTE- ASSESSOR'S BLOCK NUMBERS SHOWN IN ELLIPSES
ASSESSOR'S PARCEL NUMBERS SHOWN IN CIRCLES

1959