POR. N1/2 OF SE1/4 OF SE1/4 SEC. 8, T.16 S., R.24 E. M.D.B.&M.

TAX CODE AREA 14-23

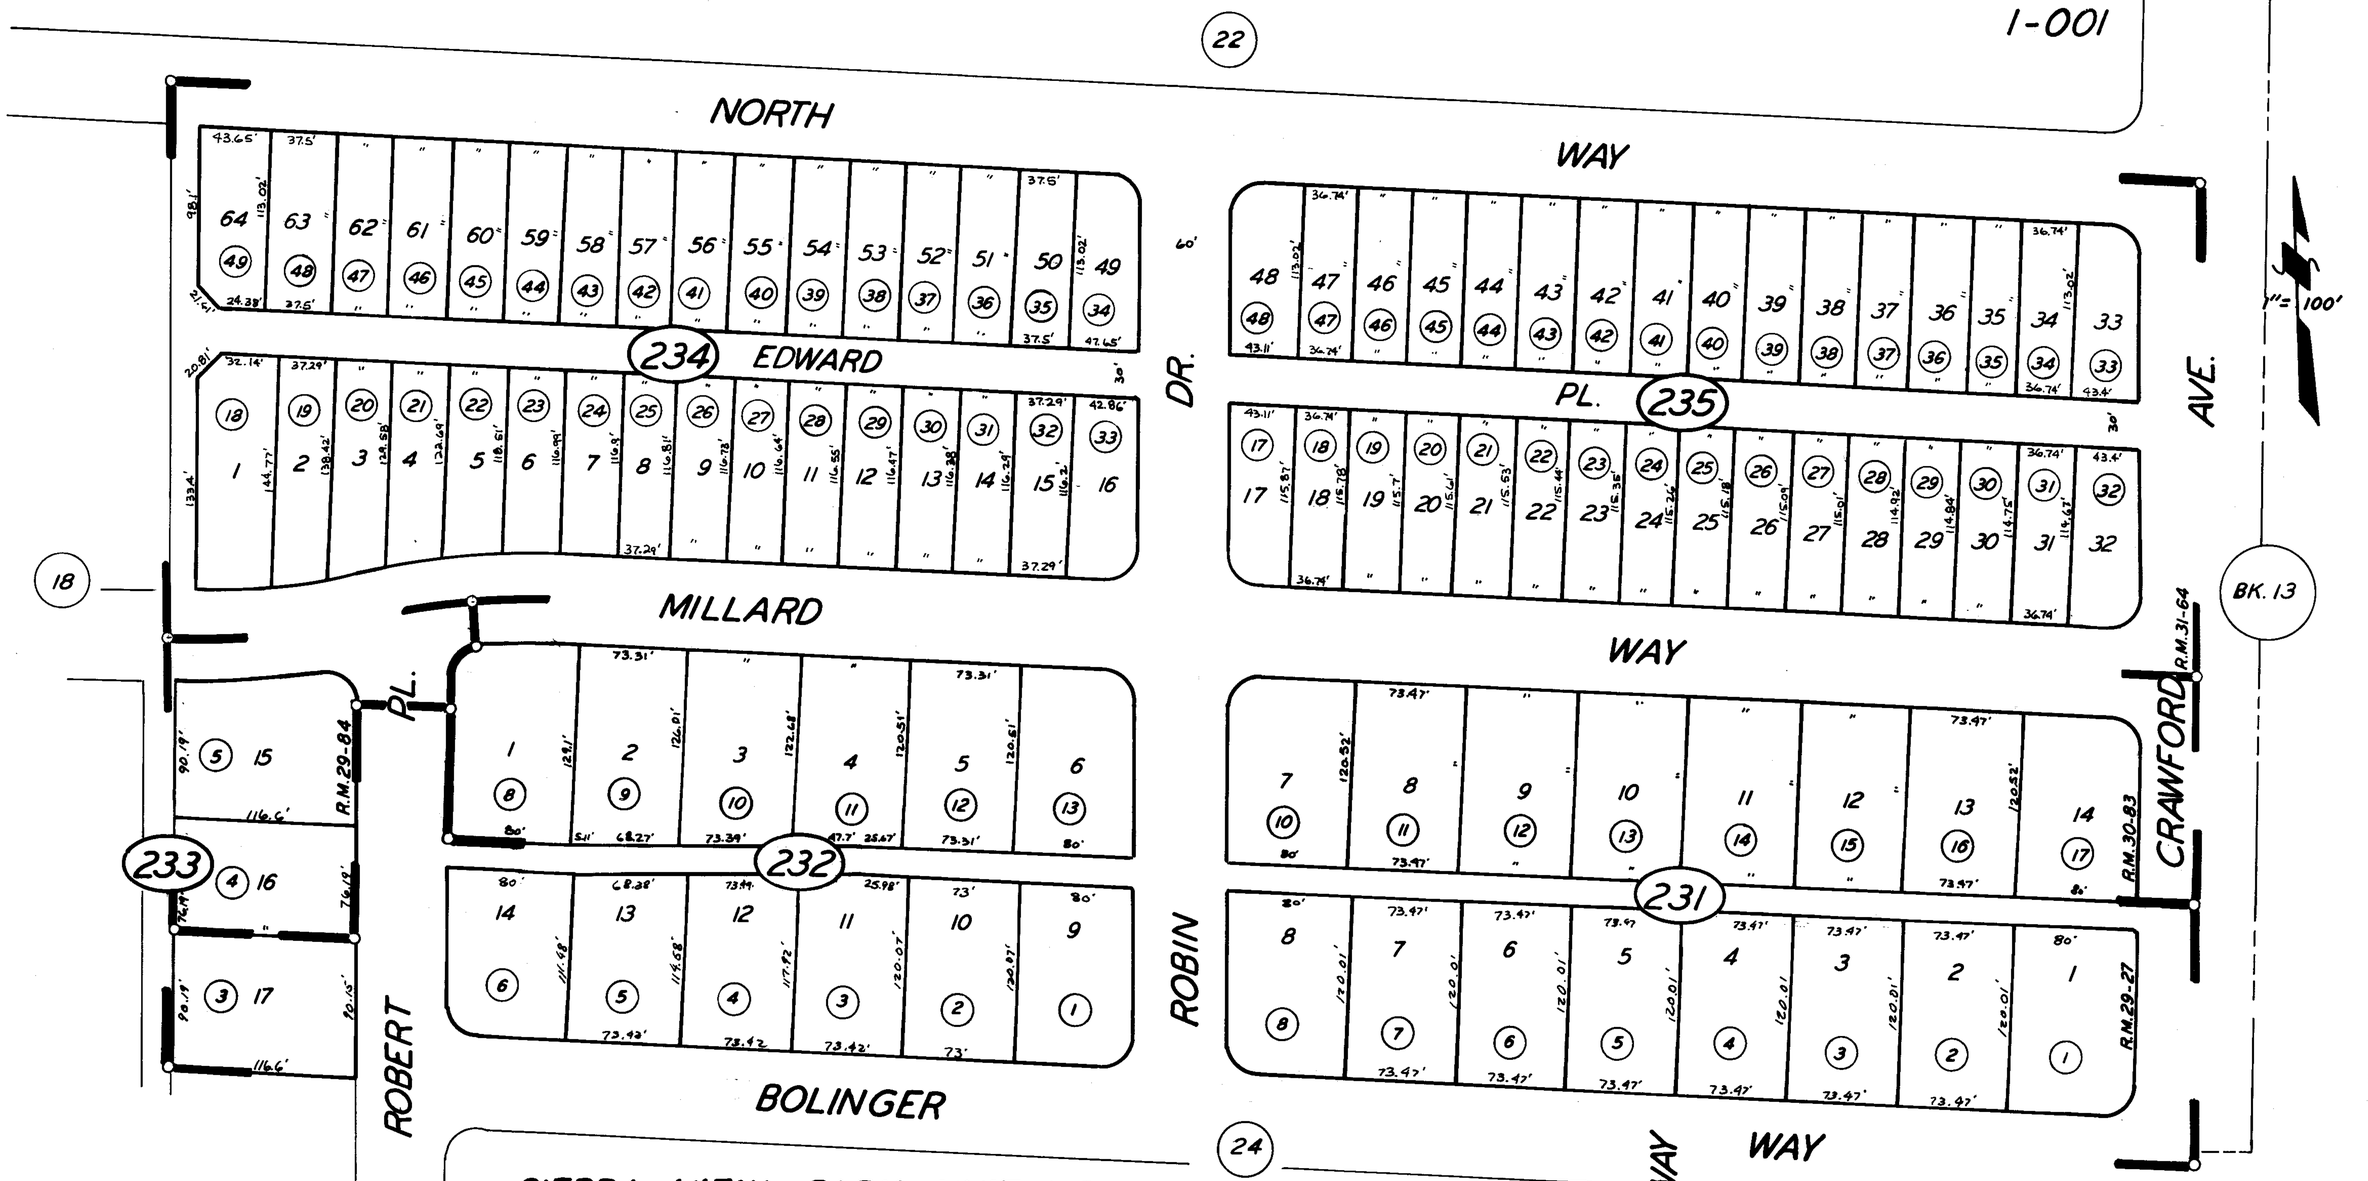

SIERRA VIEW PARK UNIT NO. 1 . . . R.M. 29-27
SIERRA VIEW PARK UNIT NO. 1 (LOT LINE ADJ.) R.M. 29-84
SIERRA VIEW PARK UNIT NO. 2 R.M. 30-83
SIERRA VIEW VILLAS R.M. 31-64

CITY OF DINUBA
ASSESSOR'S MAPS BK. 14, PG. 23
COUNTY OF TULARE, CALIF.

NOTE- ASSESSOR'S BLOCK NUMBERS SHOWN IN ELLIPSES
ASSESSOR'S PARCEL NUMBERS SHOWN IN CIRCLES

1959