DISCLAIMER

THIS MAP WAS PREPARED FOR LOCAL PROPERTY ASSESSMENT PURPOSES ONLY. THE PARCELS SHOWN HEREON MAY NOT COMPLY WITH STATE AND LOCAL SUBDIVISION ORDINANCES. NO LIABILITY IS ASSUMED FOR THE USE OF THE INFORMATION HEREON.

REVISED: 10/14/2009
REASON: UPDATE ADJ. PG.
TECHNICIAN: ASG

POR. SE 1/4 OF NE 1/4 SEC. 7, T. 16S., R. 24E., M.D.B.&M.

TAX CODE AREA
001-043

014-27

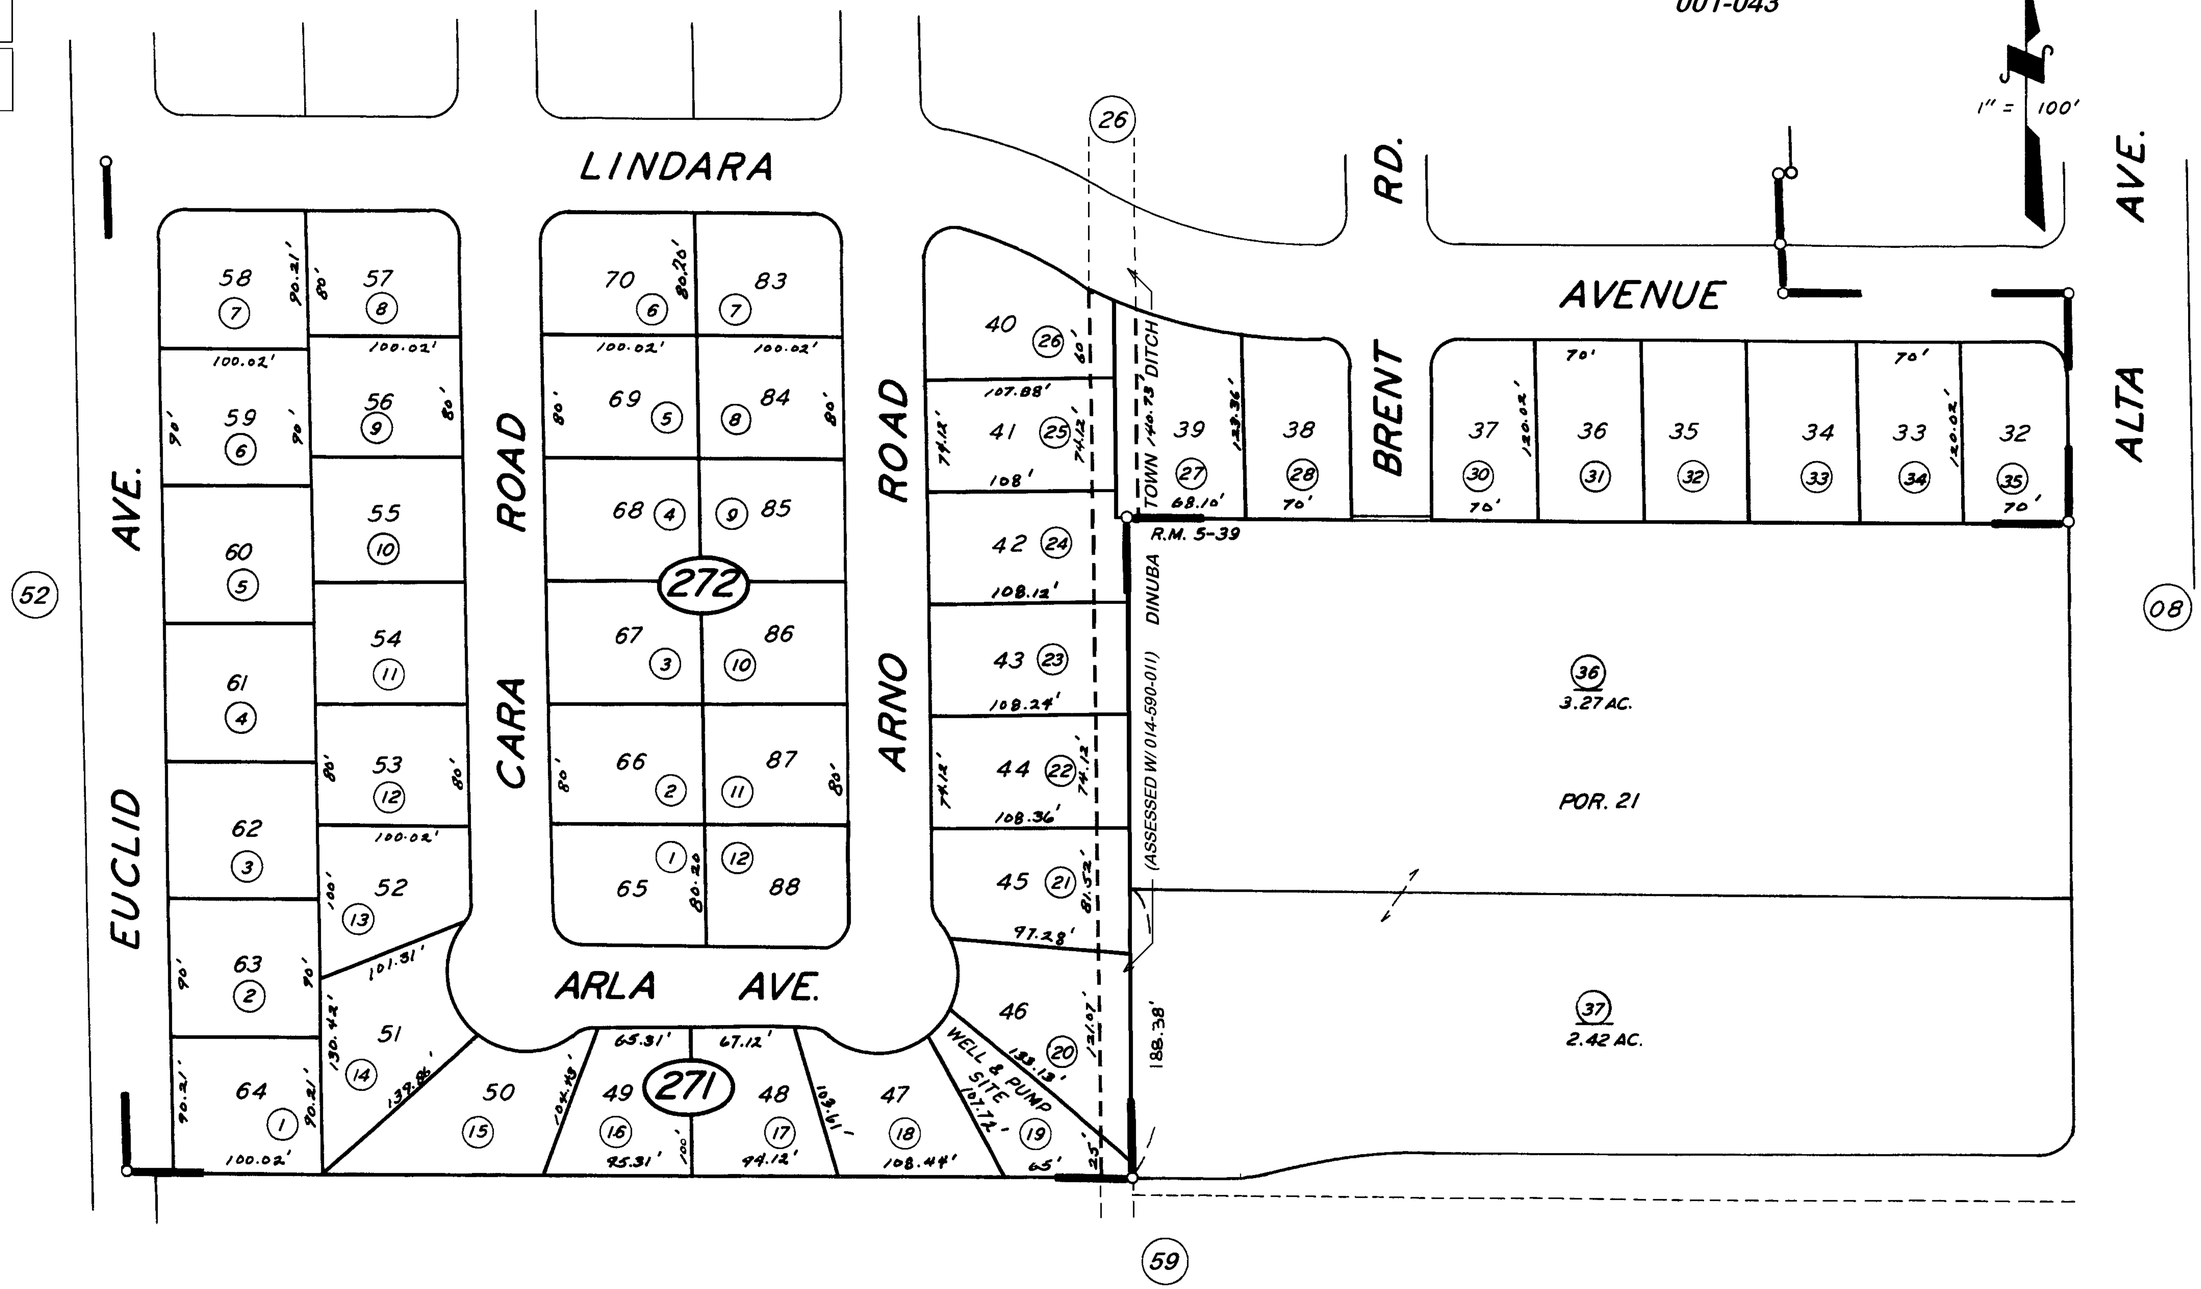

POR. MT. WHITNEY COL., R.M. 5-39
POR. TRACT NO. 406 R.M. 24-5

CITY OF DINUBA
ASSESSOR'S MAPS BK. 14, PG. 27.
COUNTY OF TULARE, CALIF.

NOTE — ASSESSOR'S BLOCK NUMBERS SHOWN IN ELLIPSES
ASSESSOR'S PARCEL NUMBERS SHOWN IN CIRCLES