N1/2 OF NE1/4 OF SW1/4 SEC.7, T.16S., R.24E., M.D.B.&M.

Tax Area Codes 014–39

001–043
001–042
001–009
001–046

DISCLAIMER

THIS MAP WAS PREPARED FOR LOCAL PROPERTY ASSESSMENT PURPOSES ONLY AND THE PARCELS SHOWN HEREON MAY NOT COMPLY WITH STATE AND LOCAL SUBDIVISION ORDINANCES, AND NO LIABILITY IS ASSUMED FOR THE USE OF THE INFORMATION SHOWN HEREON.

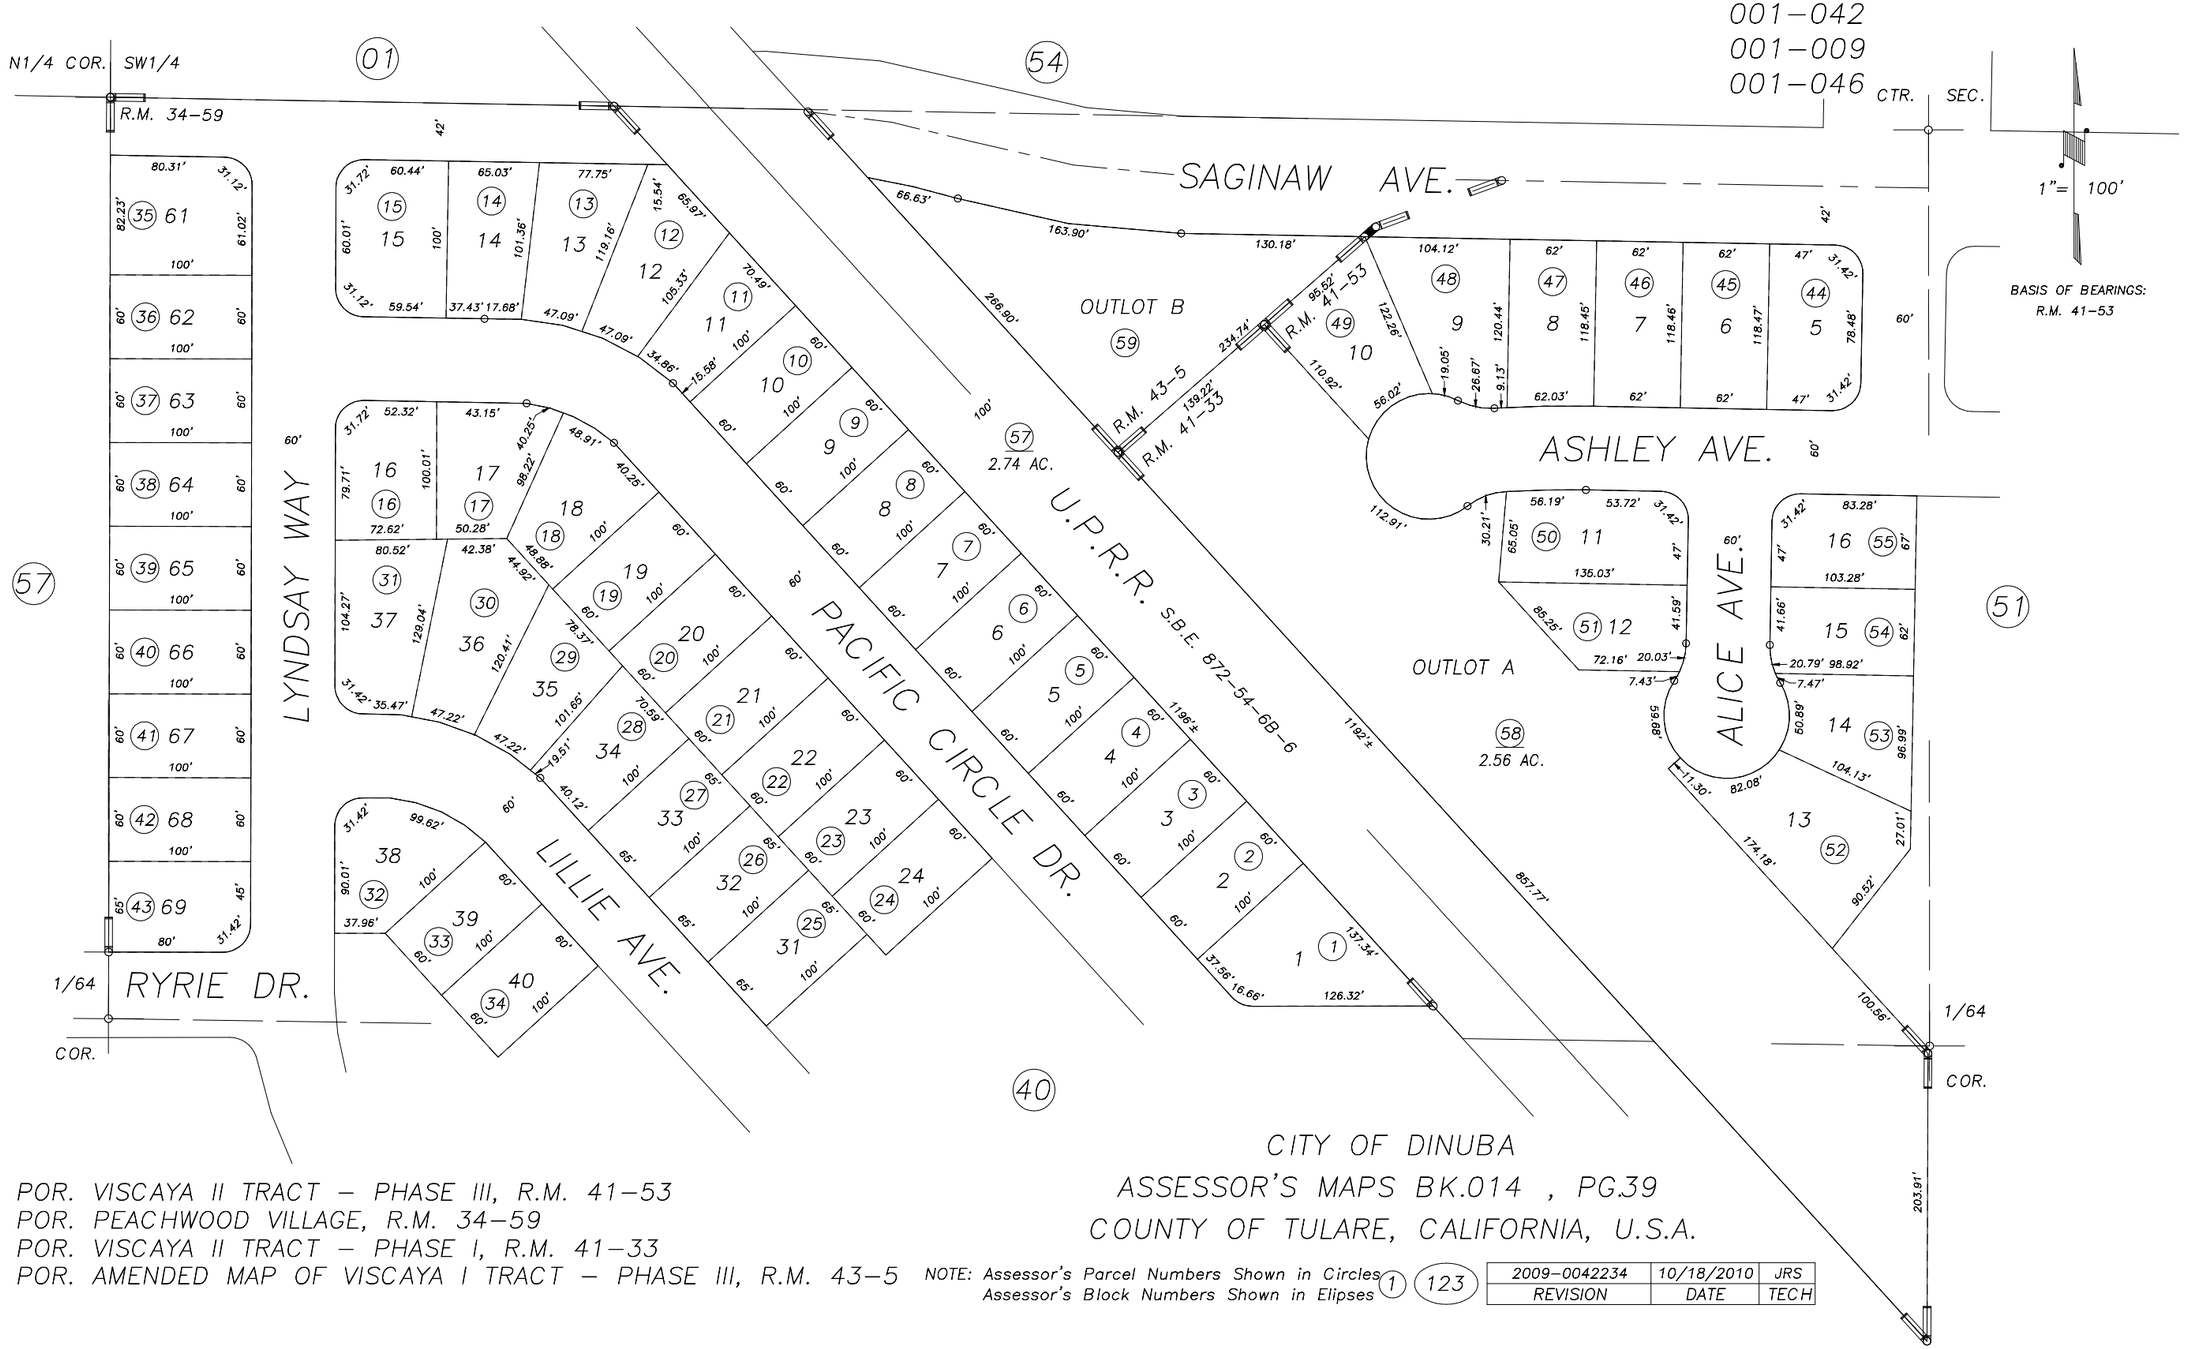

POR. VISCAYA II TRACT – PHASE III, R.M. 41–53
POR. PEACHWOOD VILLAGE, R.M. 34–59
POR. VISCAYA II TRACT – PHASE I, R.M. 41–33
POR. AMENDED MAP OF VISCAYA I TRACT – PHASE III, R.M. 43–5

NOTE: Assessor's Parcel Numbers Shown in Circles (1)
Assessor's Block Numbers Shown in Elipses (123)

CITY OF DINUBA
ASSESSOR'S MAPS BK.014 , PG.39
COUNTY OF TULARE, CALIFORNIA, U.S.A.

REVISION	DATE	TECH
2009–0042234	10/18/2010	JRS