N1/2 OF NW1/4 OF NE1/4 SEC.8, T.16S., R.24E., M.D.B.&M.

Tax Area Code 014-44
001-010
001-033

Bk. 013

DISCLAIMER

THIS MAP WAS PREPARED FOR LOCAL PROPERTY ASSESSMENT PURPOSES ONLY AND THE PARCELS SHOWN HEREON MAY NOT COMPLY WITH STATE AND LOCAL SUB DIVISION ORDINANCES, AND NO LIABILITY IS ASSUMED FOR THE USE OF THE INFORMATION SHOWN HEREON.

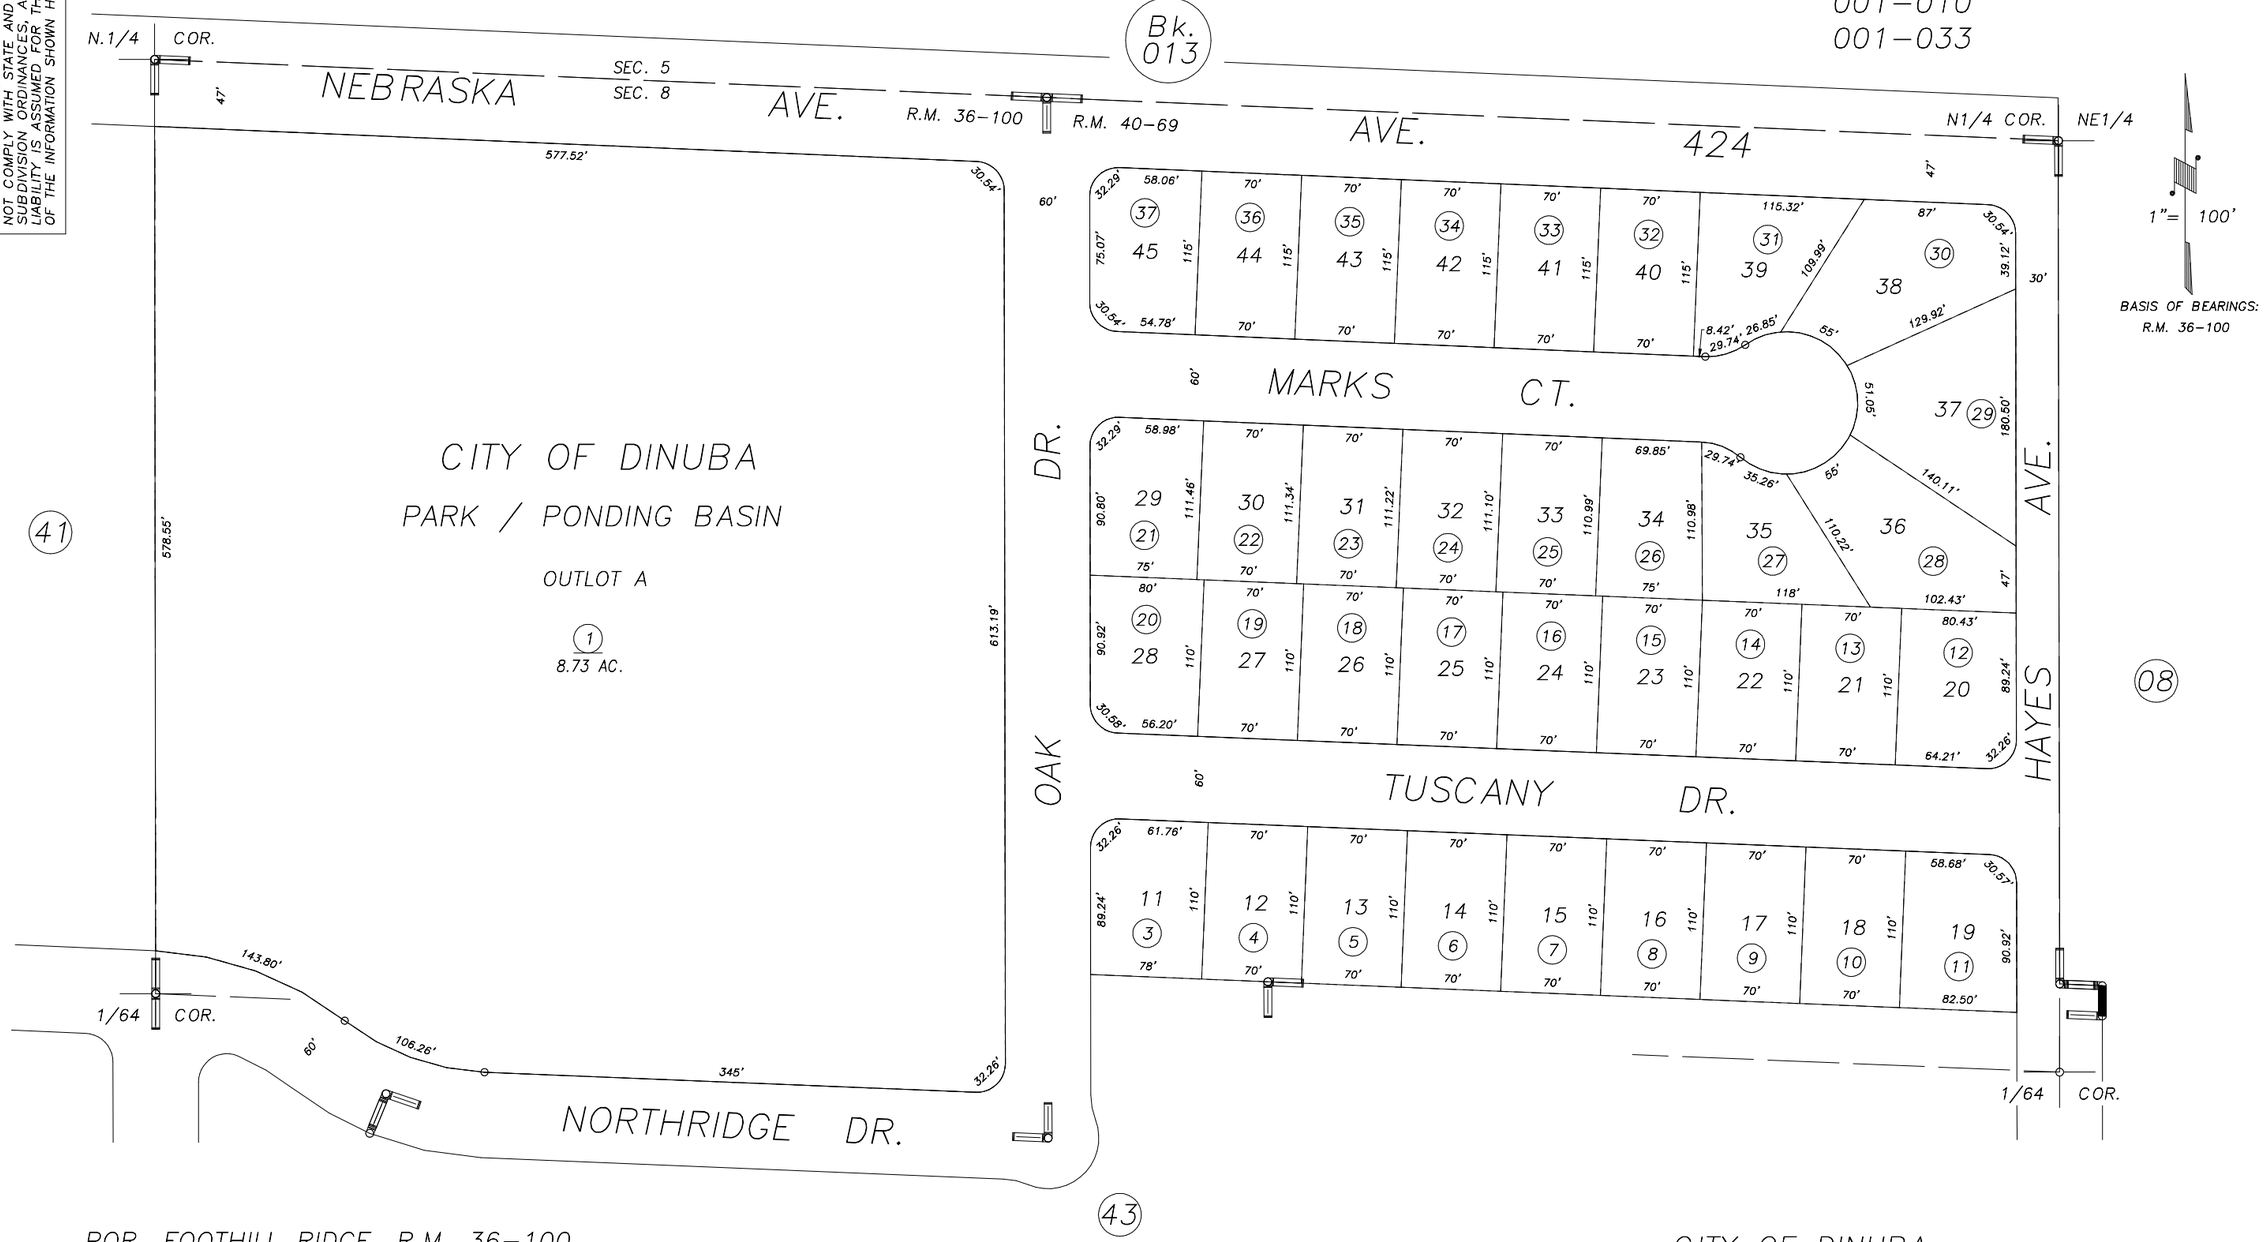

POR. FOOTHILL RIDGE, R.M. 36-100
POR. TUSCANY SUBDIVISION PHASE III, R.M. 40-69

CITY OF DINUBA
ASSESSOR'S MAPS BK.014 , PG.44
COUNTY OF TULARE, CALIFORNIA, U.S.A.

NOTE: Assessor's Parcel Numbers Shown in Circles (1)
Assessor's Block Numbers Shown in Elipses (123)

REVISION	DATE	TECH
2004-0043788	08/20/2004	PHN