N1/2 OF SW1/4 OF SW1/4 SEC.7, T.16S., R.24E., M.D.B.&M.

Tax Area Codes 014–47
001–022
001–036

DISCLAIMER

THIS MAP WAS PREPARED FOR LOCAL PROPERTY ASSESSMENT PURPOSES ONLY AND THE PARCELS SHOWN HEREON MAY NOT COMPLY WITH STATE AND LOCAL SUBDIVISION ORDINANCES, AND NO LIABILITY IS ASSUMED FOR THE USE OF THE INFORMATION SHOWN HEREON.

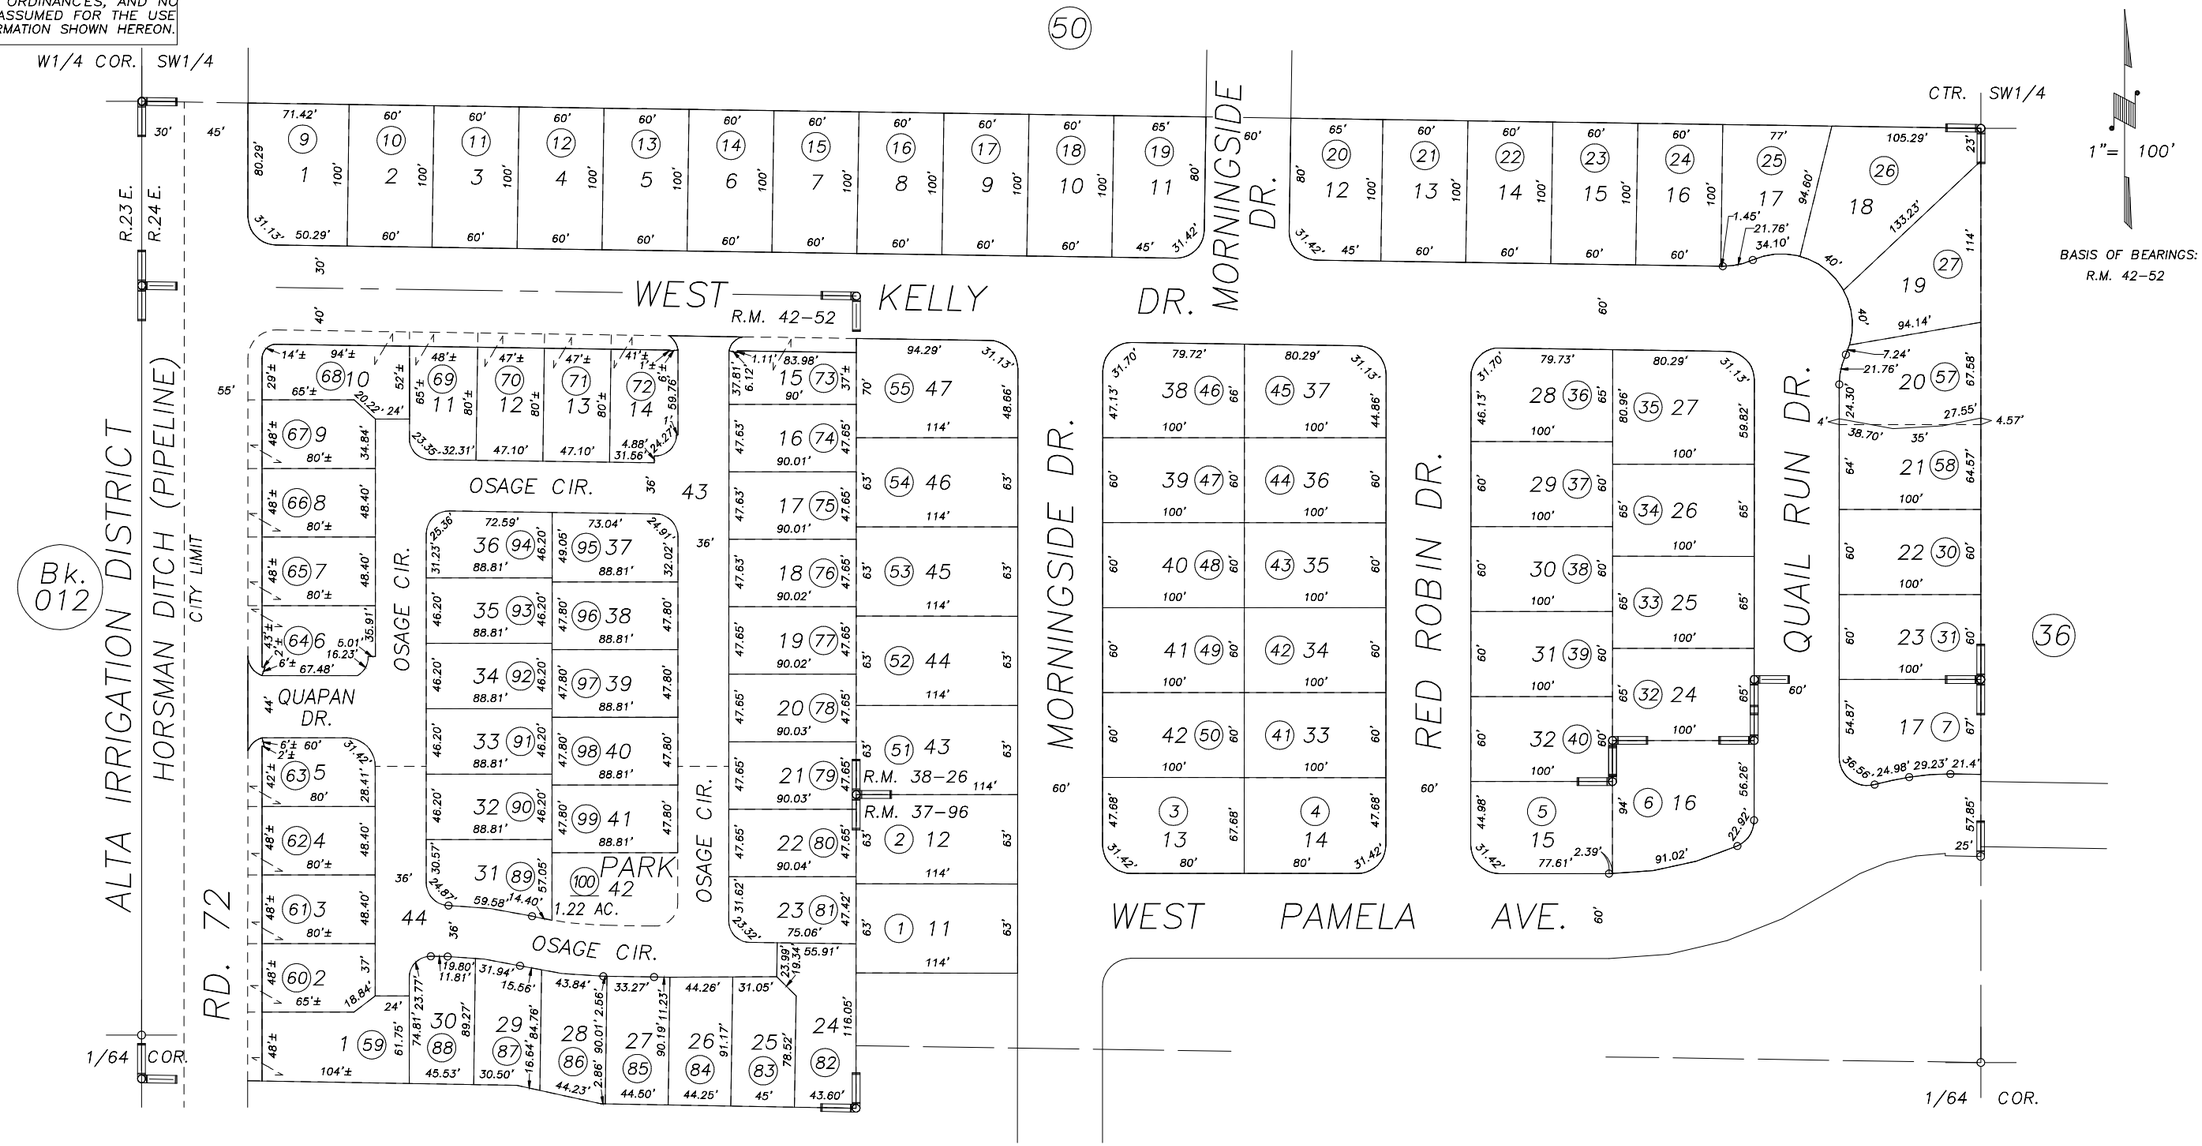

POR. MORNINGSIDE UNIT NO. 1, R.M. 37–96
MORNINGSIDE UNIT NO. 2, R.M. 38–26
MARQUIS HOMES, R.M. 42–52

CITY OF DINUBA
ASSESSOR'S MAPS BK.014 , PG.47
COUNTY OF TULARE, CALIFORNIA, U.S.A.

NOTE: Assessor's Parcel Numbers Shown in Circles (1)
Assessor's Block Numbers Shown in Elipses (123)

REVISION	DATE	TECH
T.R.A.C. CHANGE	09/22/2009	MLC